





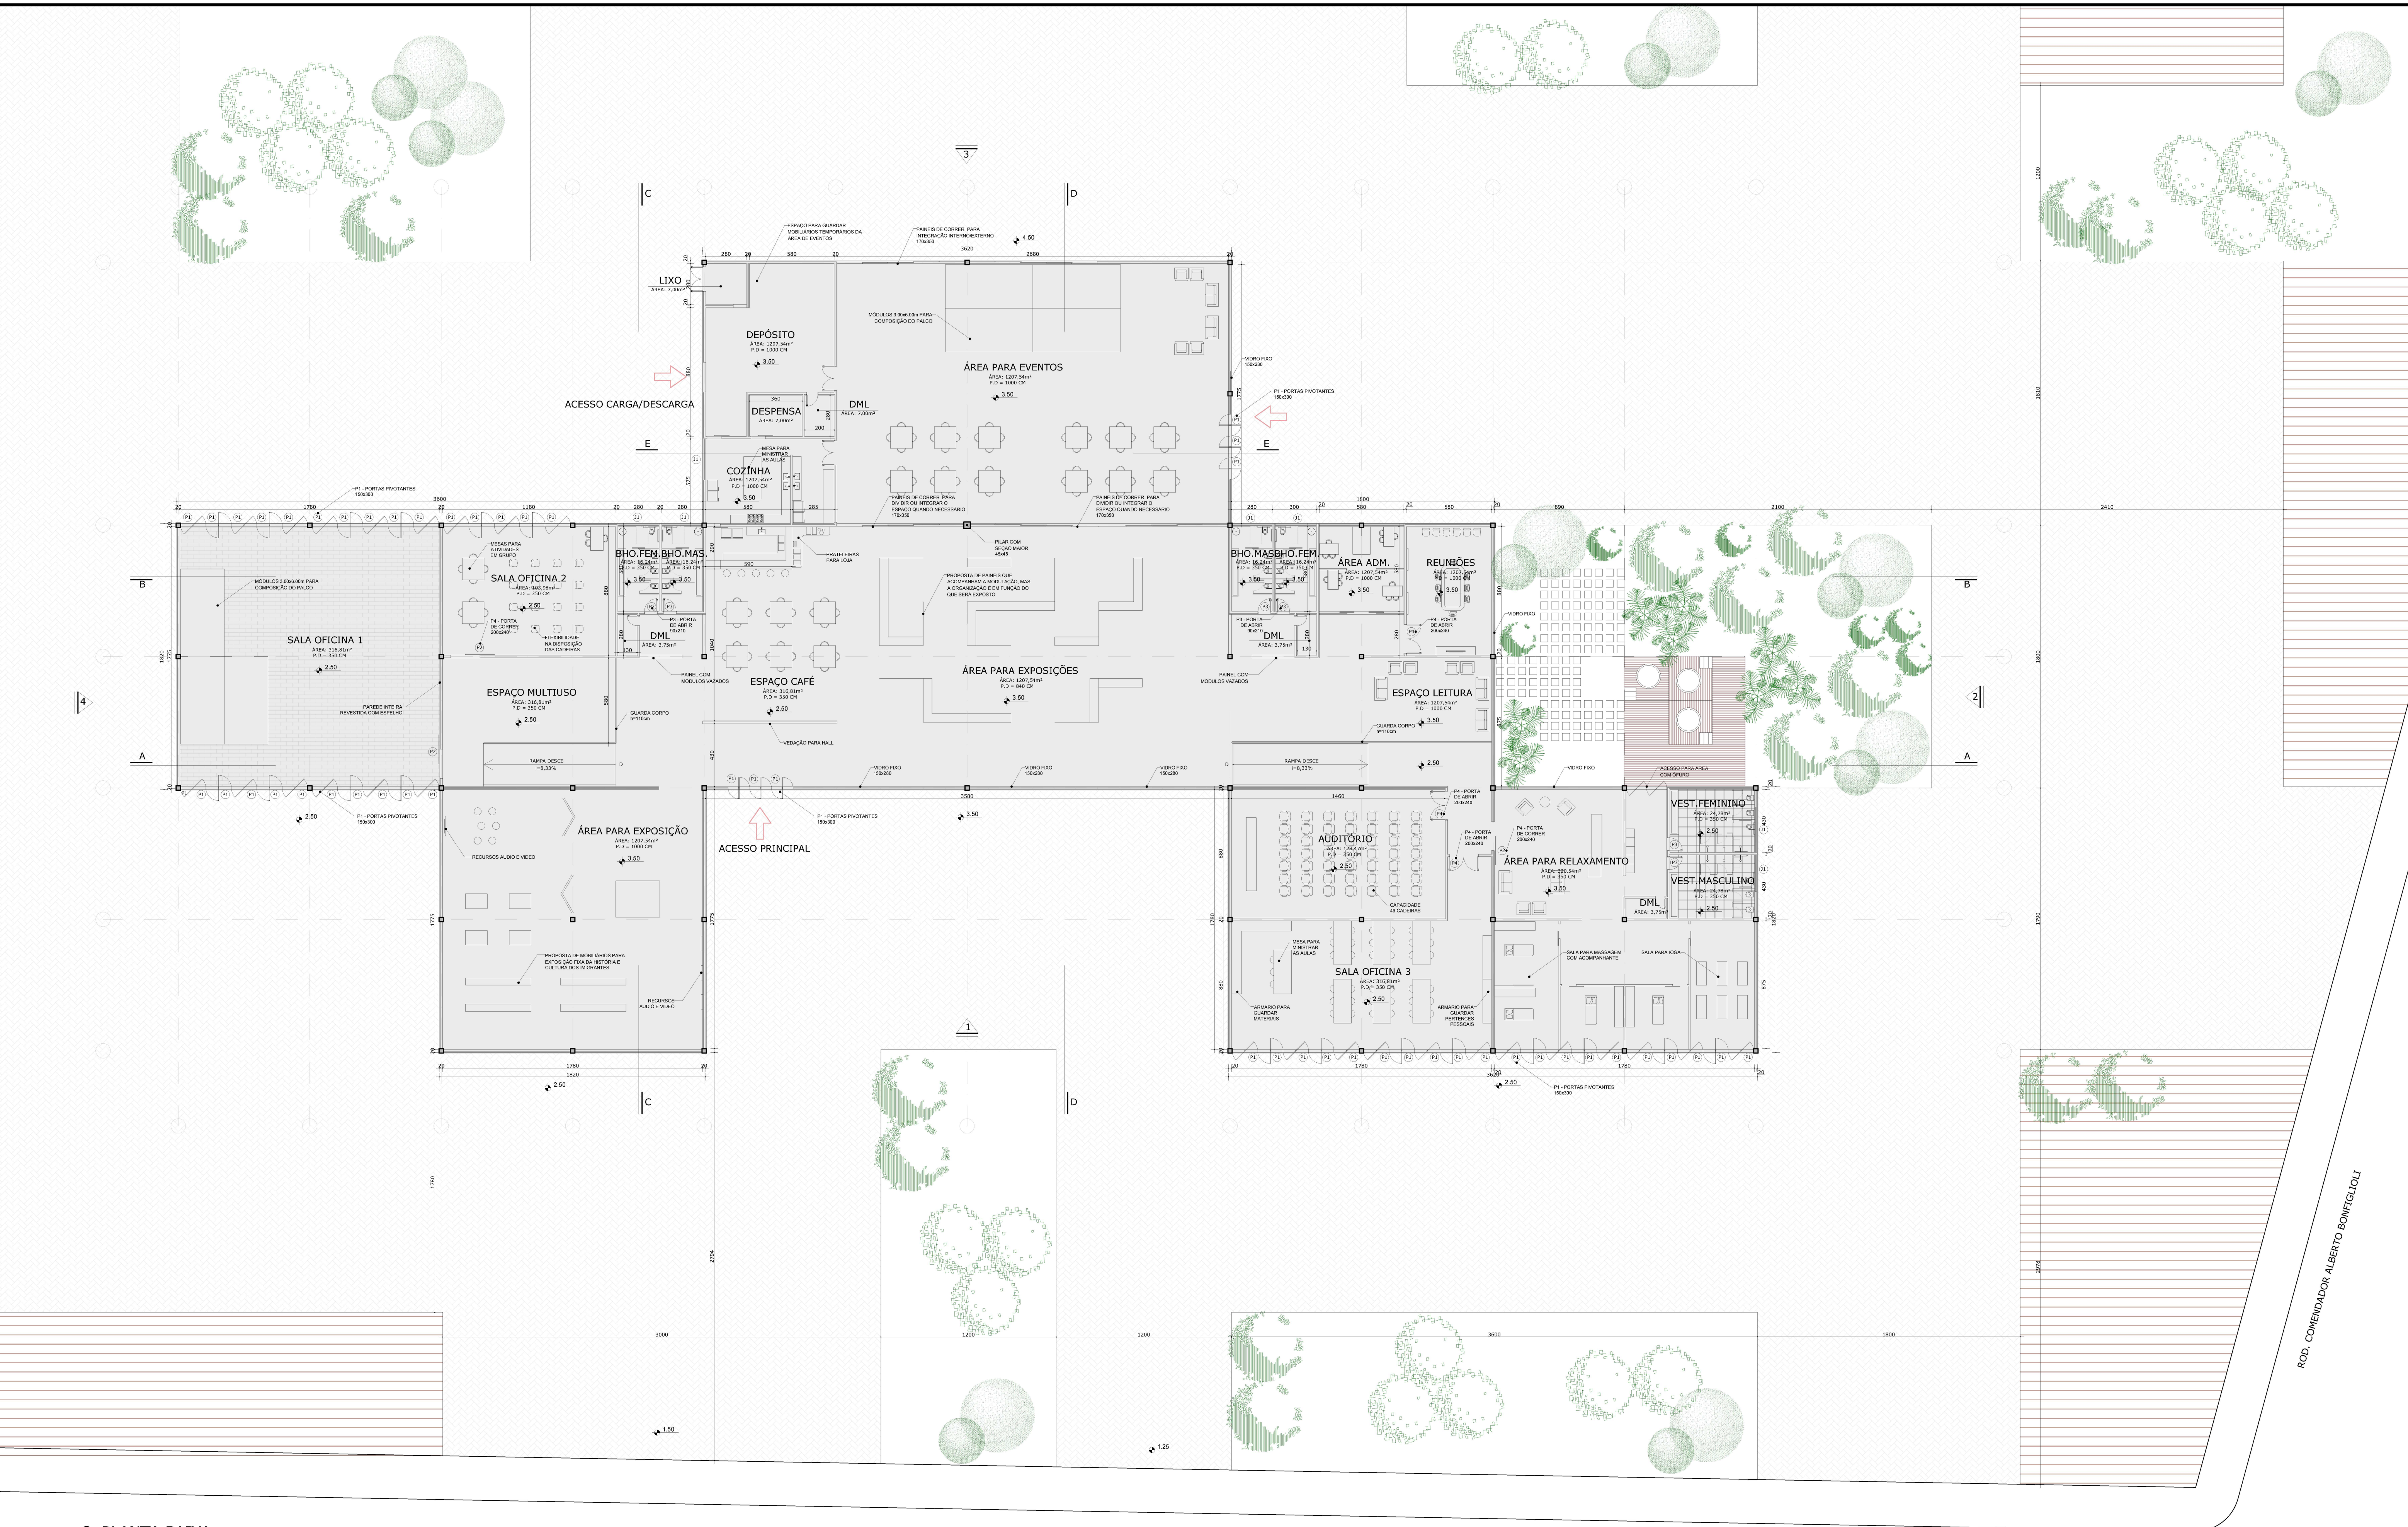

2. PLANTA BAIXA
ESCALA 1:200


AVENIDA JOSE CAMPOS DO AMARAL

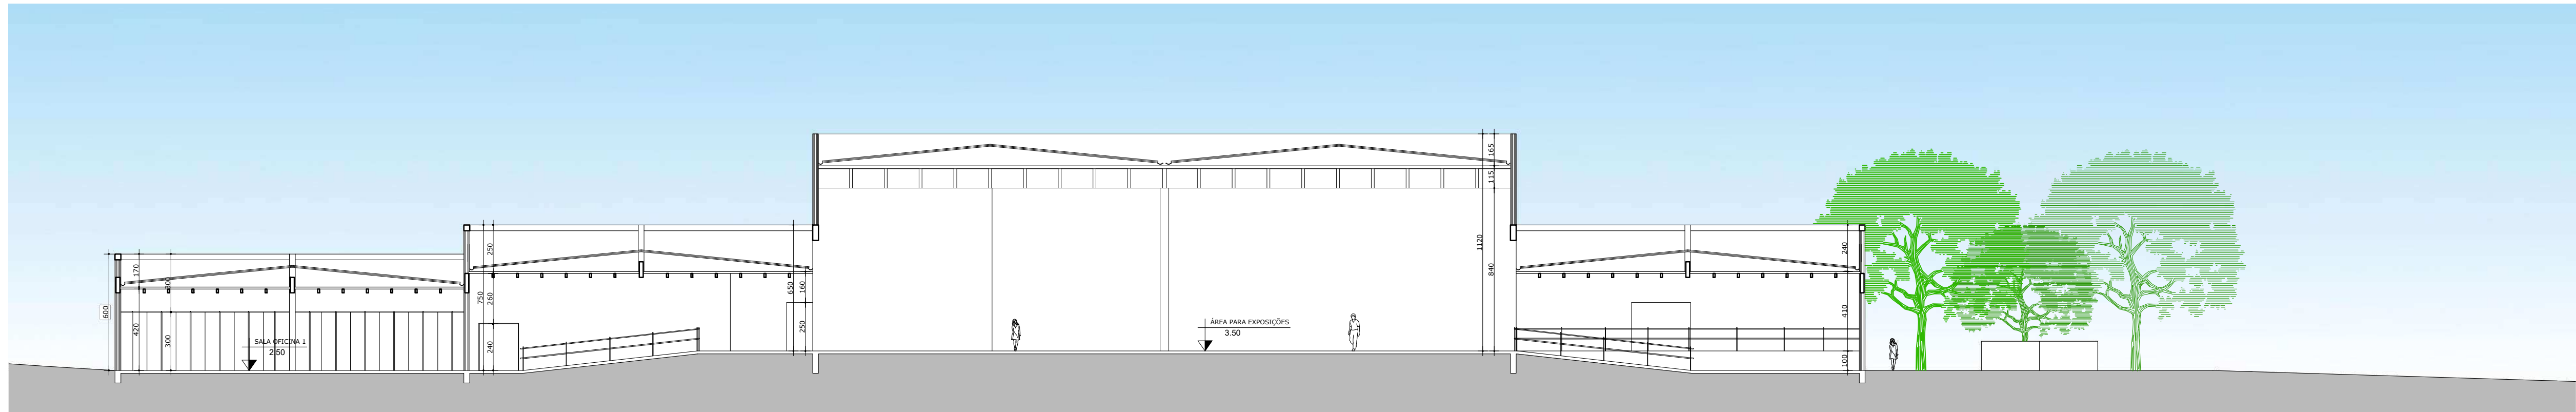

3. CORTE AA
ESCALA 1:200




PERSPECTIVA INTERNA EXPOSIÇÕES

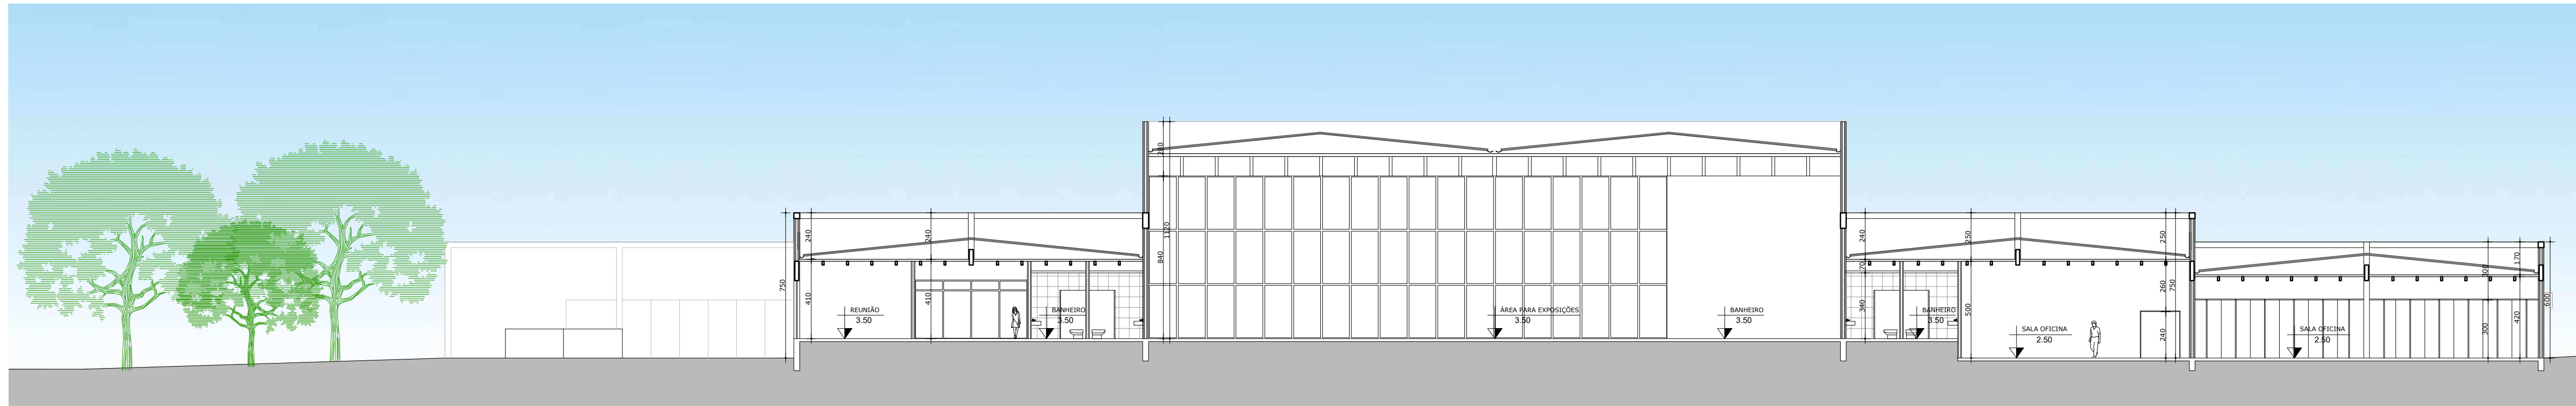

4. CORTE BB
ESCALA 1:200




PERSPECTIVA INTERNA SPA

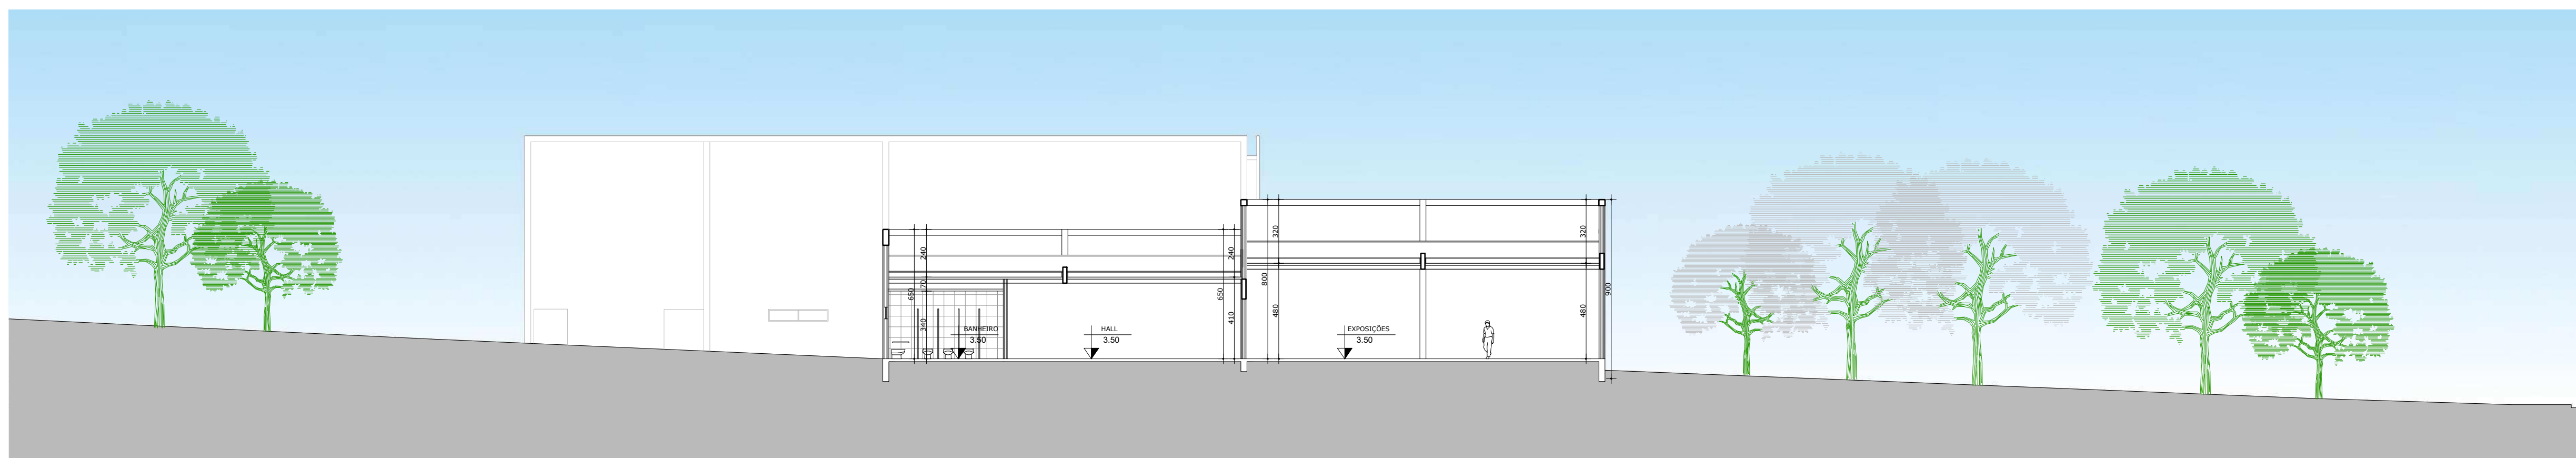

5. CORTE CC
ESCALA 1:200



PERSPECTIVA INTERNA OFICINA

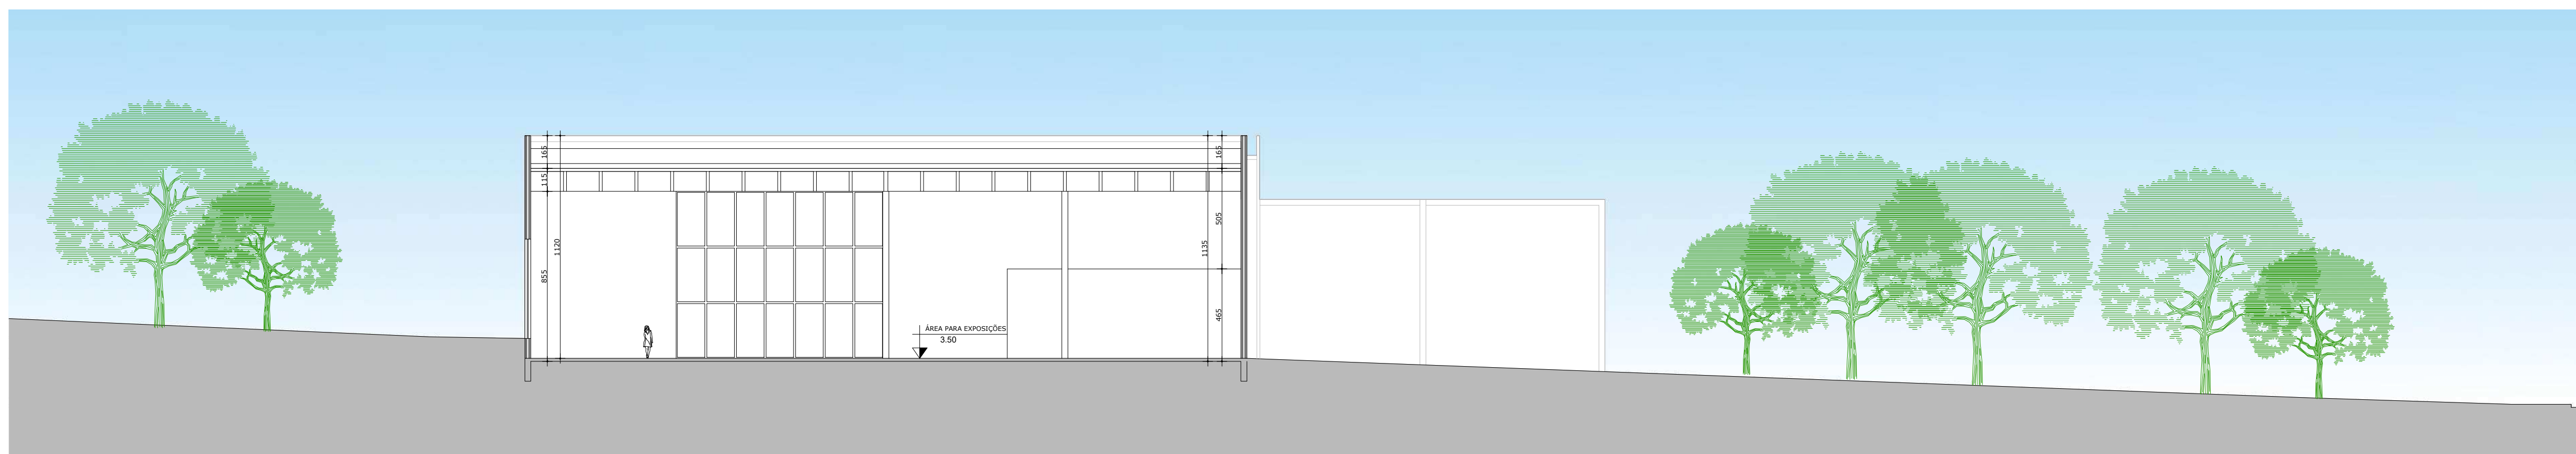


6. CORTE DD
ESCALA 1:200



PERSPECTIVA INTERNA CAFÉ




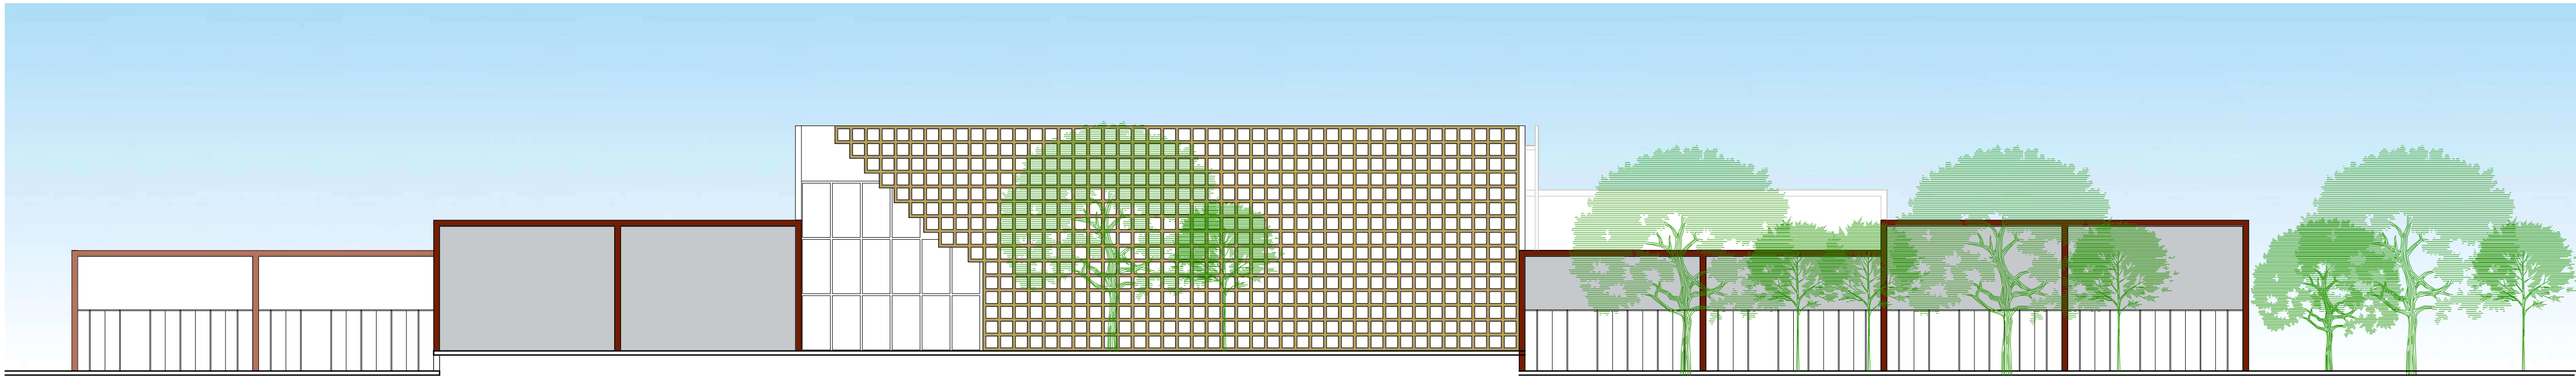

7. VISTA 1
ESCALA 1:200




PERSPECTIVA VISTA 1

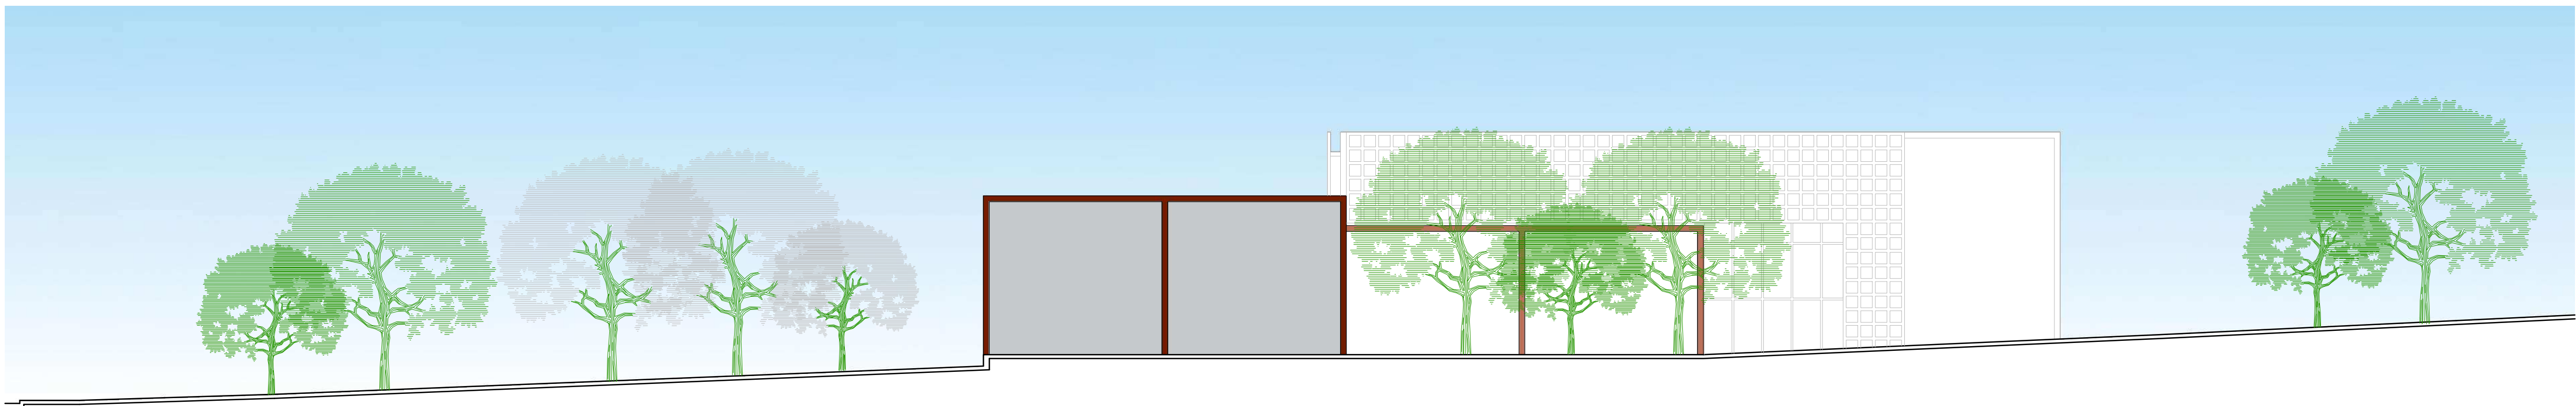

8. VISTA 2
ESCALA 1:200




PERSPECTIVA VISTA 2

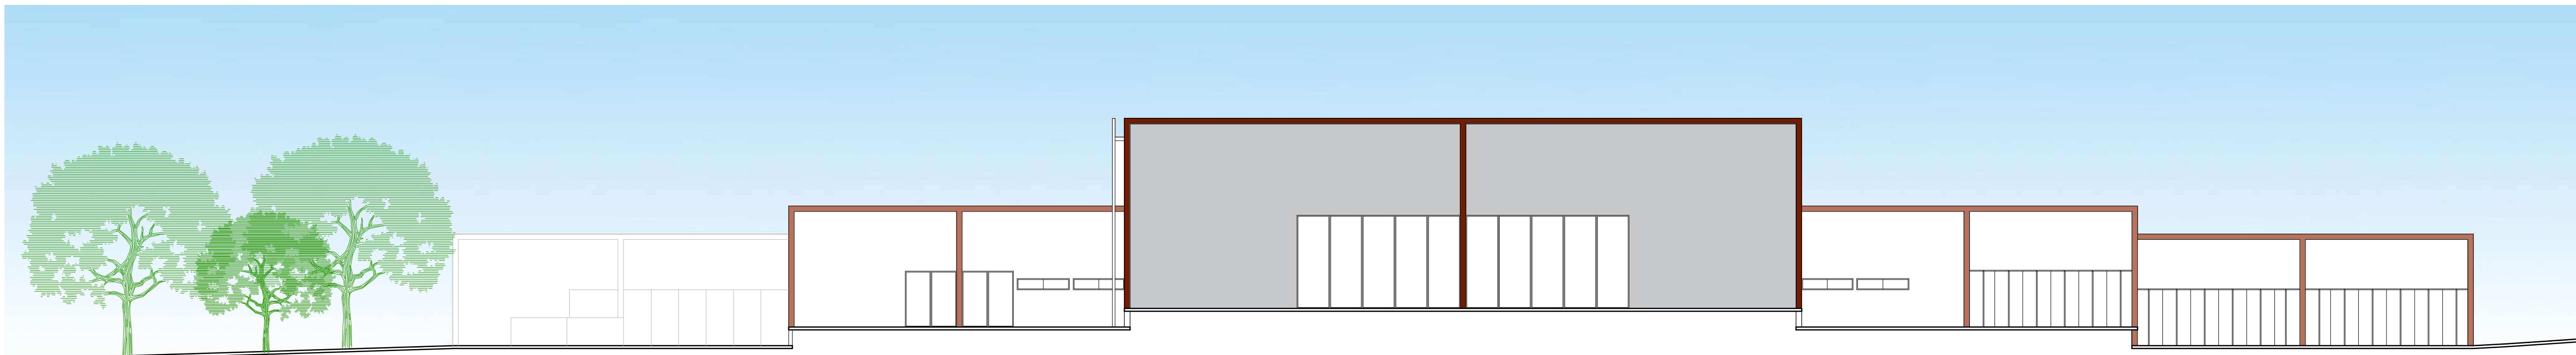

9. VISTA 3
ESCALA 1:200



PERSPECTIVA VISTA 13

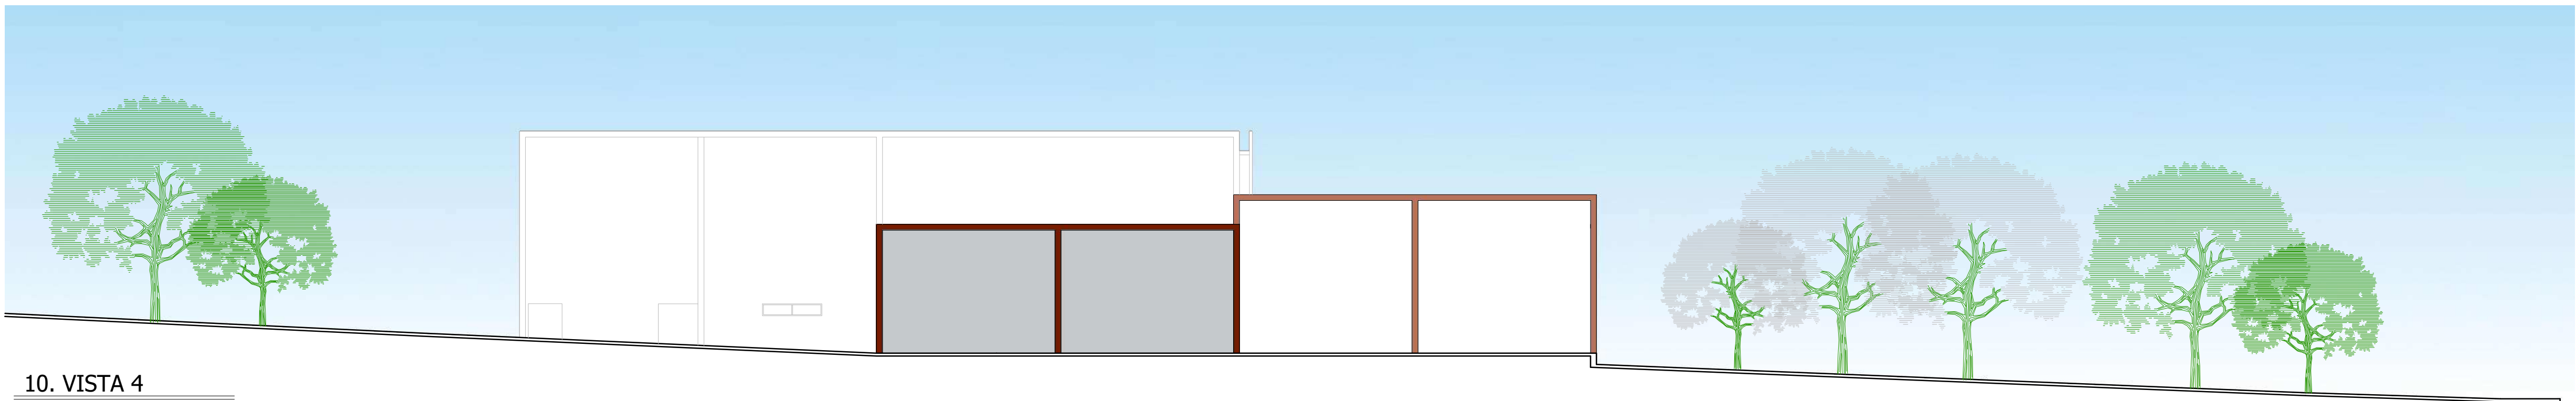


10. VISTA 4
ESCALA 1:200




PERSPECTIVA VISTA 4




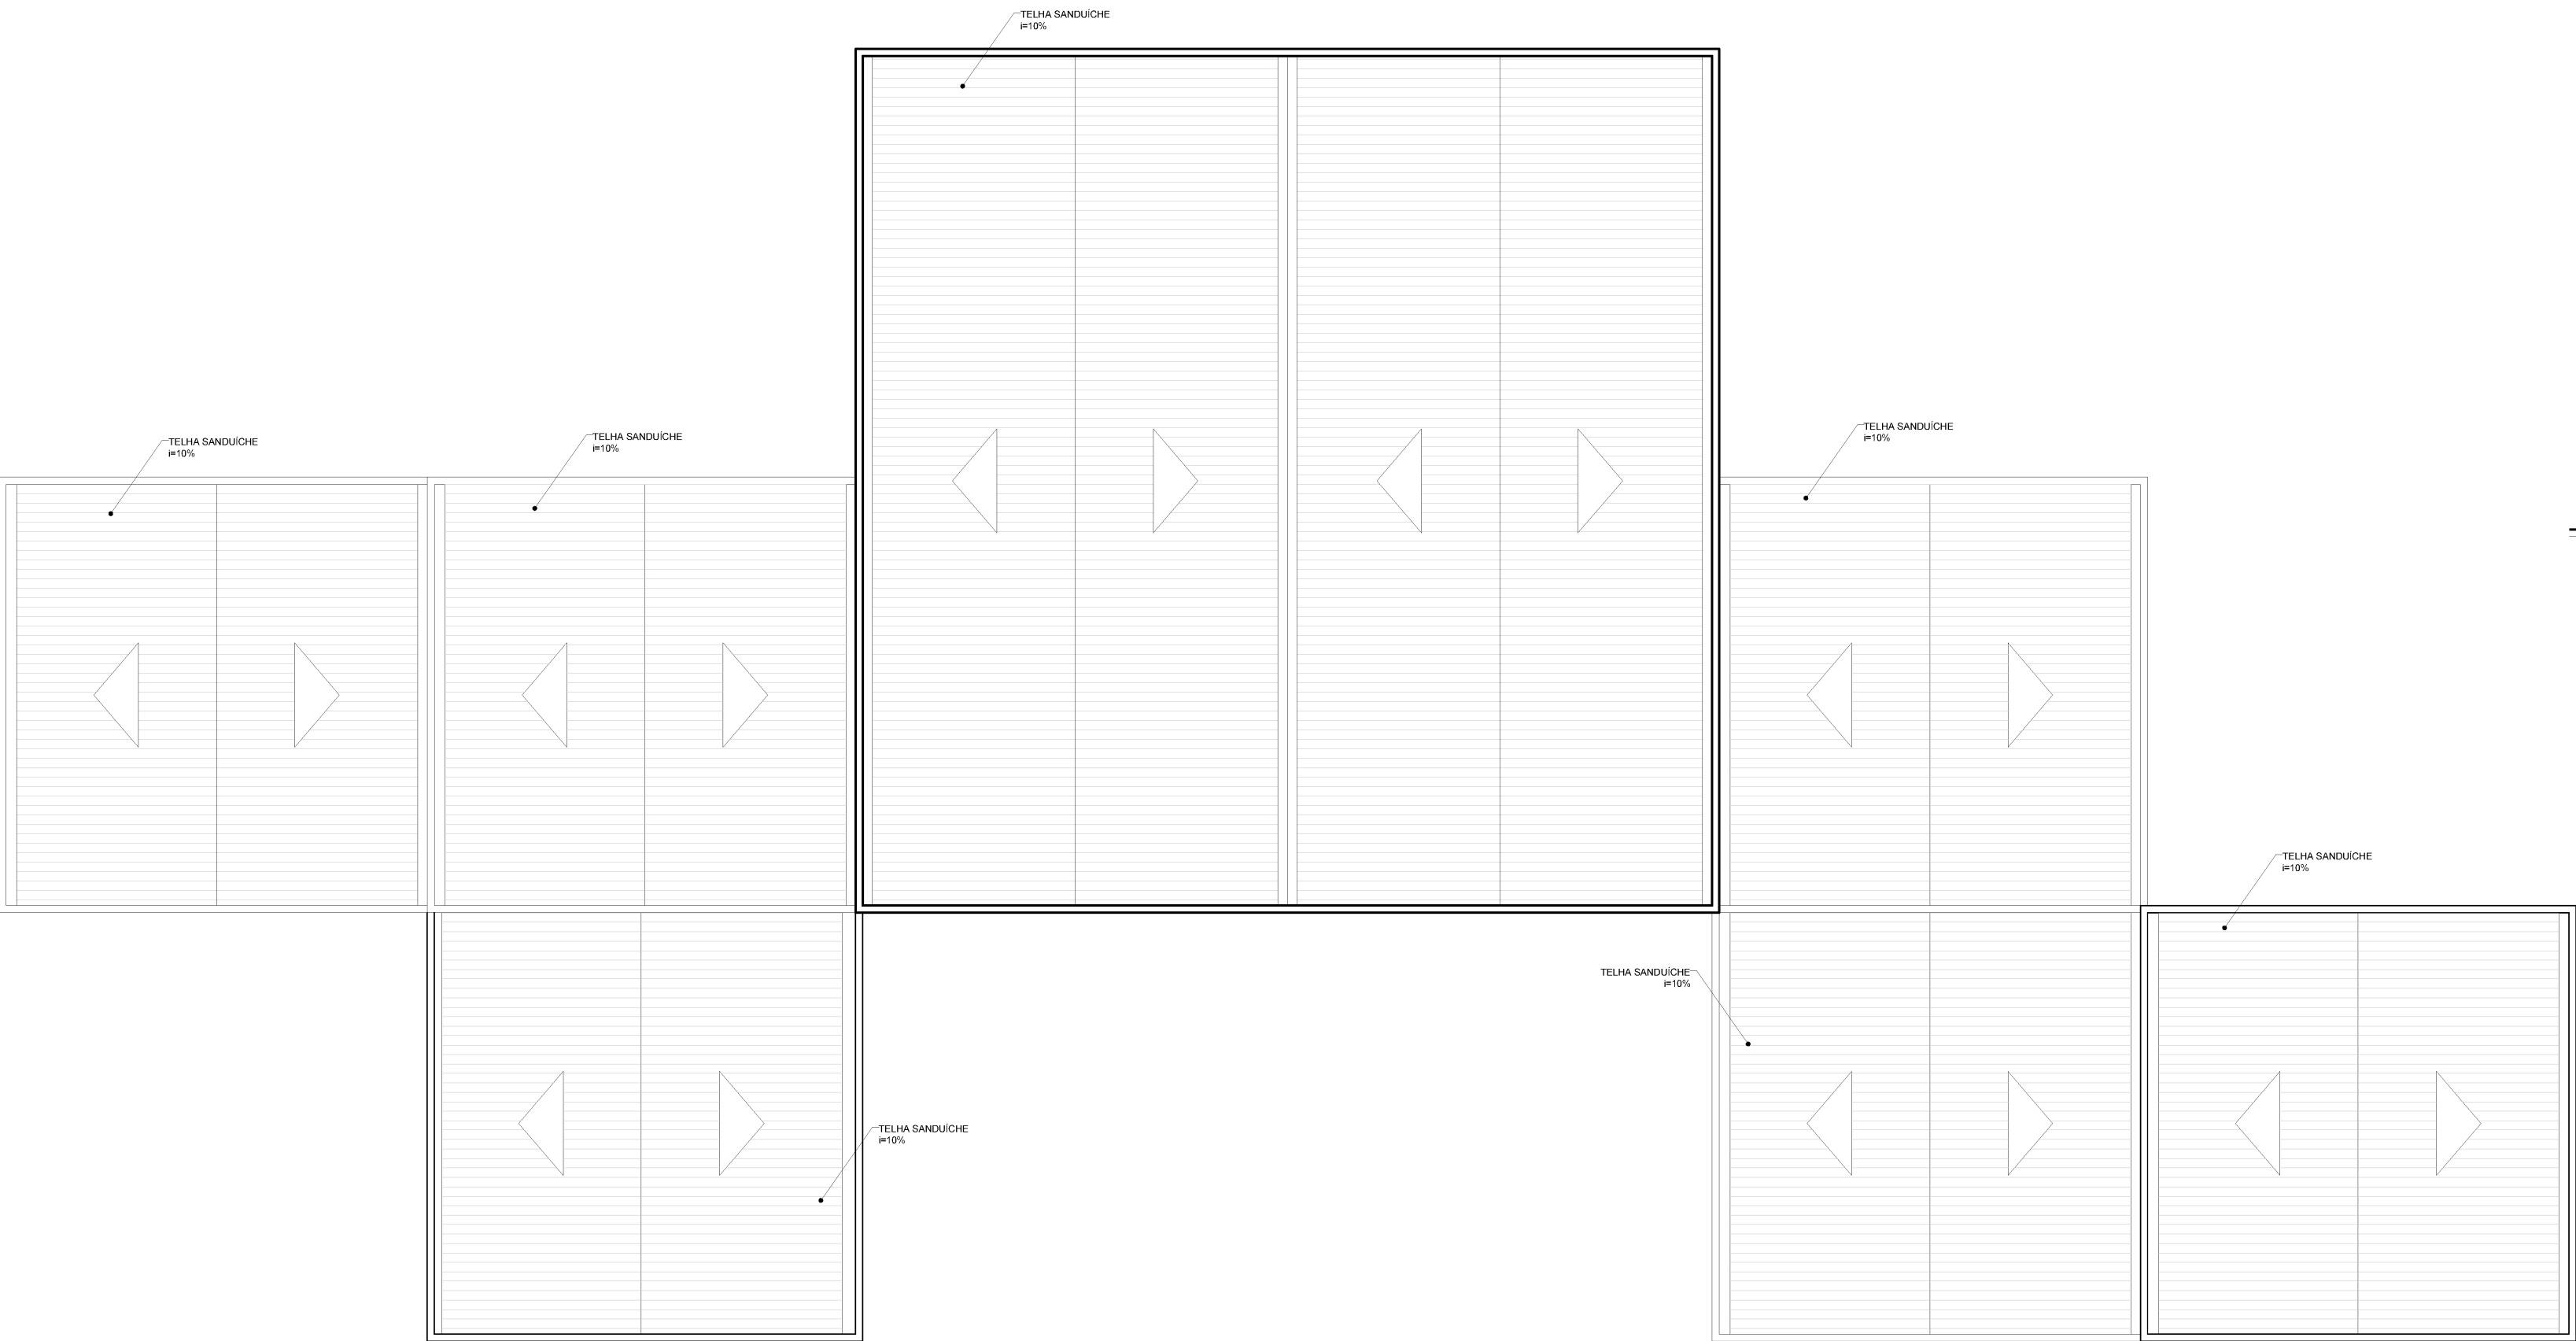


11. COBERTURA
ESCALA 1:250

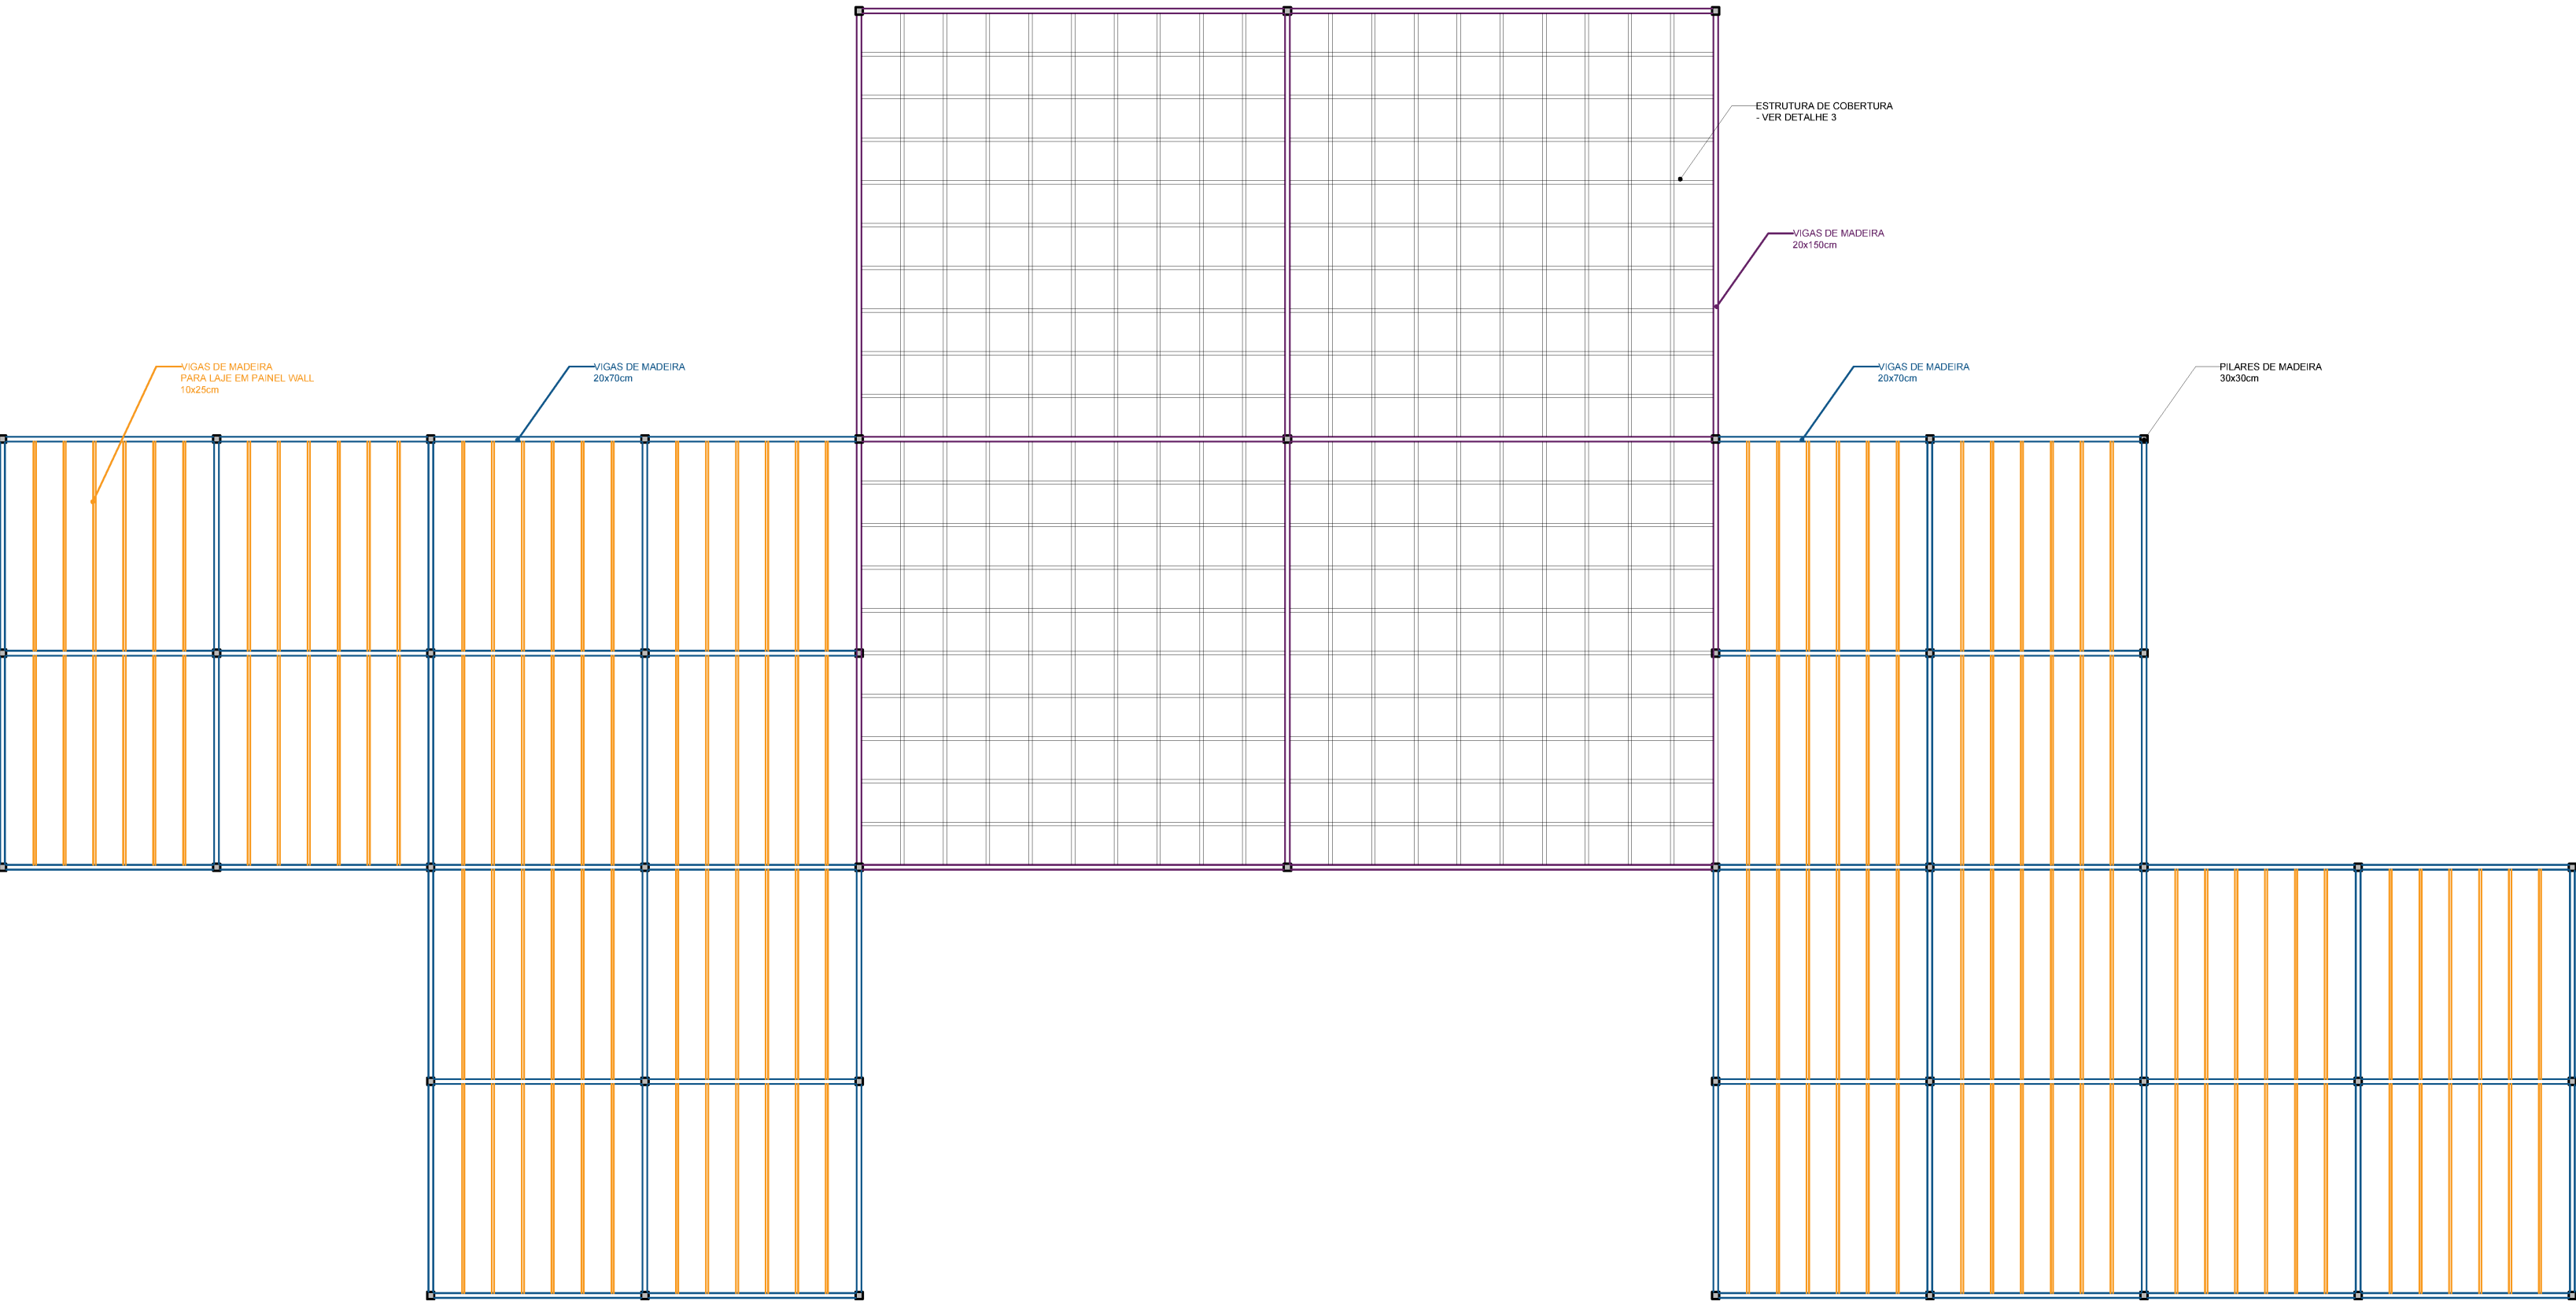


14. ESQUEMA ESTRUTURAL - PILARES E VIGAS
ESCALA 1:250

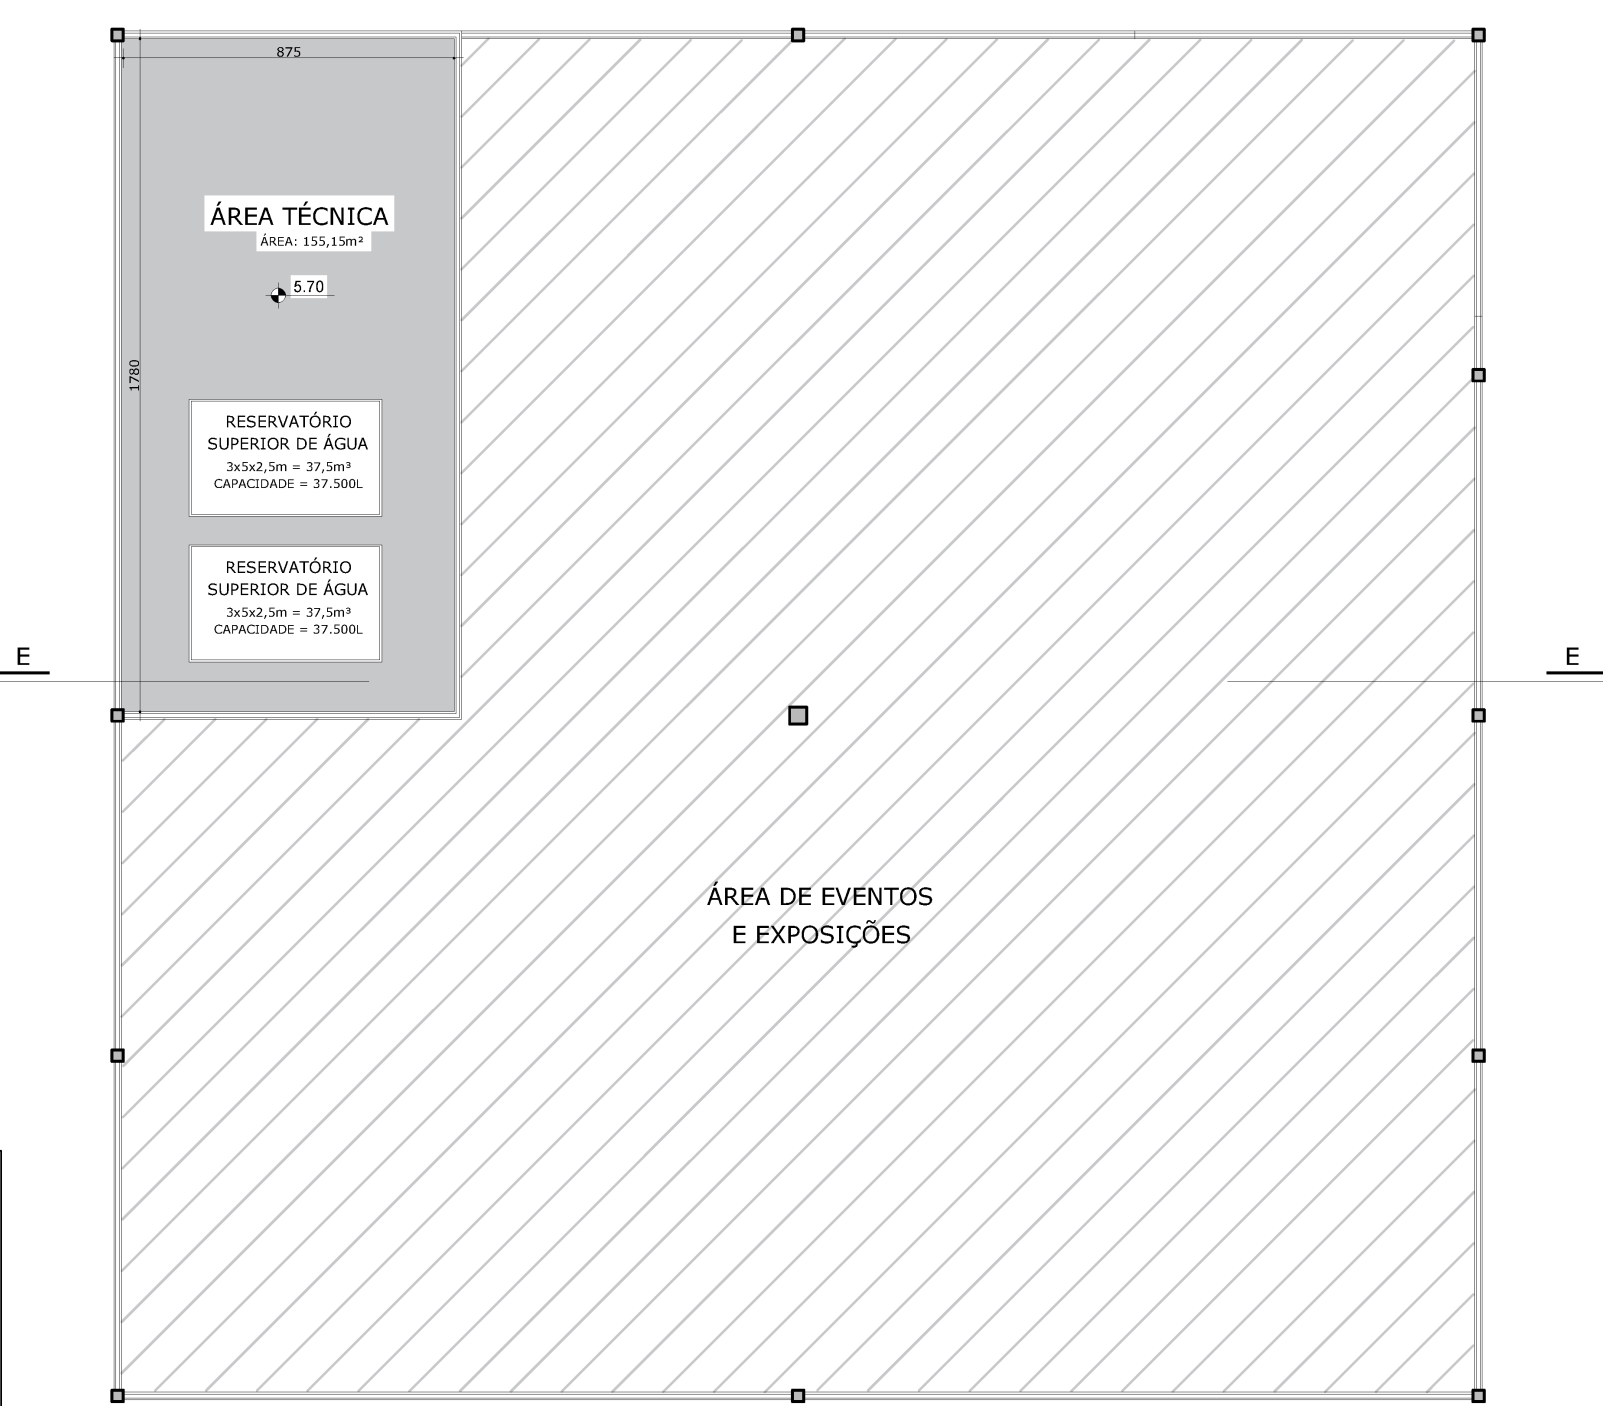


12. PLANTA RESERVATÓRIO DE ÁGUA
ESCALA 1:200

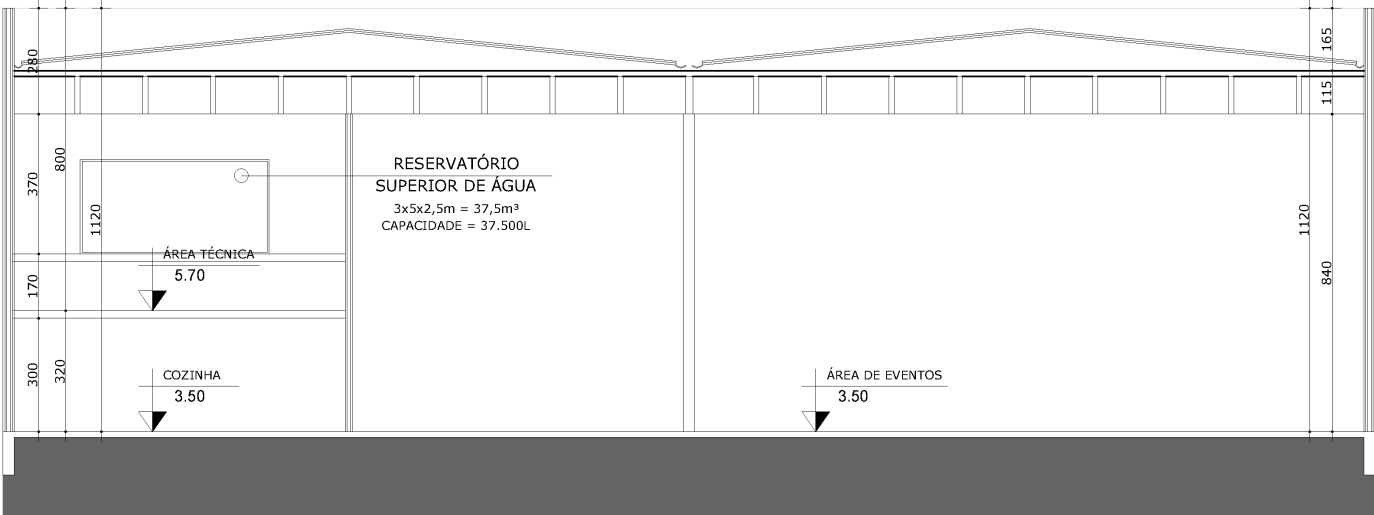


13. CORTE EE
ESCALA 1:200

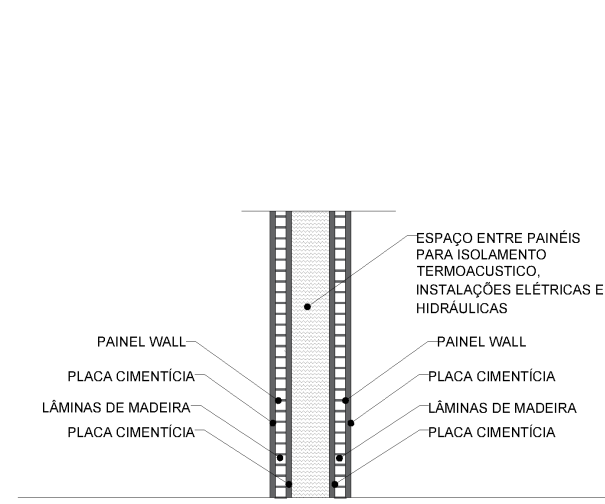


15. DETALHE 1

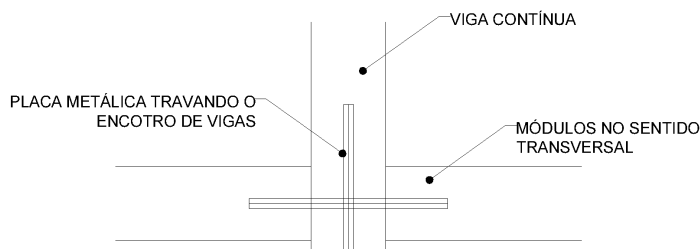

18. DETALHE 4
*DESENHO ESQUEMÁTICO DO TRAVAMENTO DOS MÓDULOS NAS VIGAS

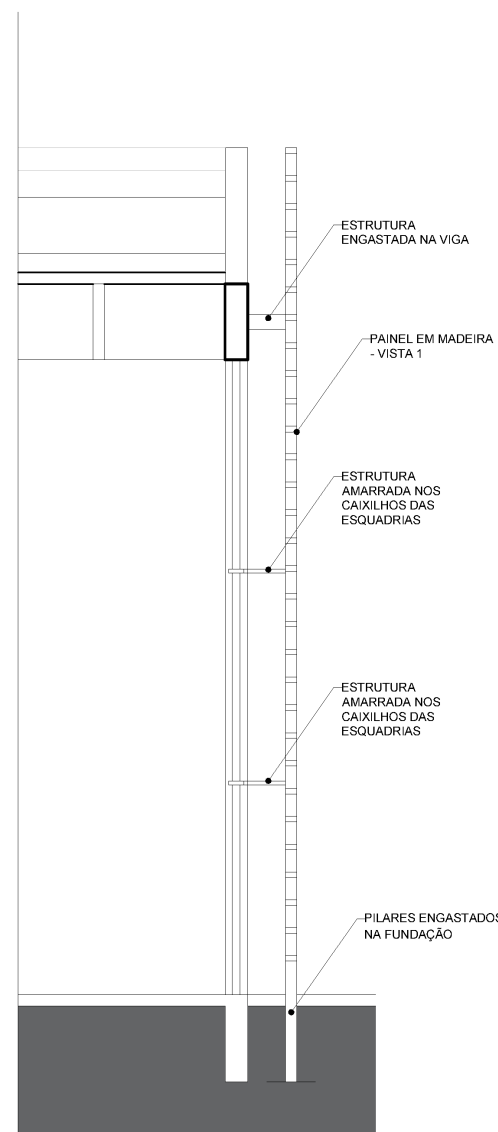

16. DETALHE 2
ESCALA 1:100

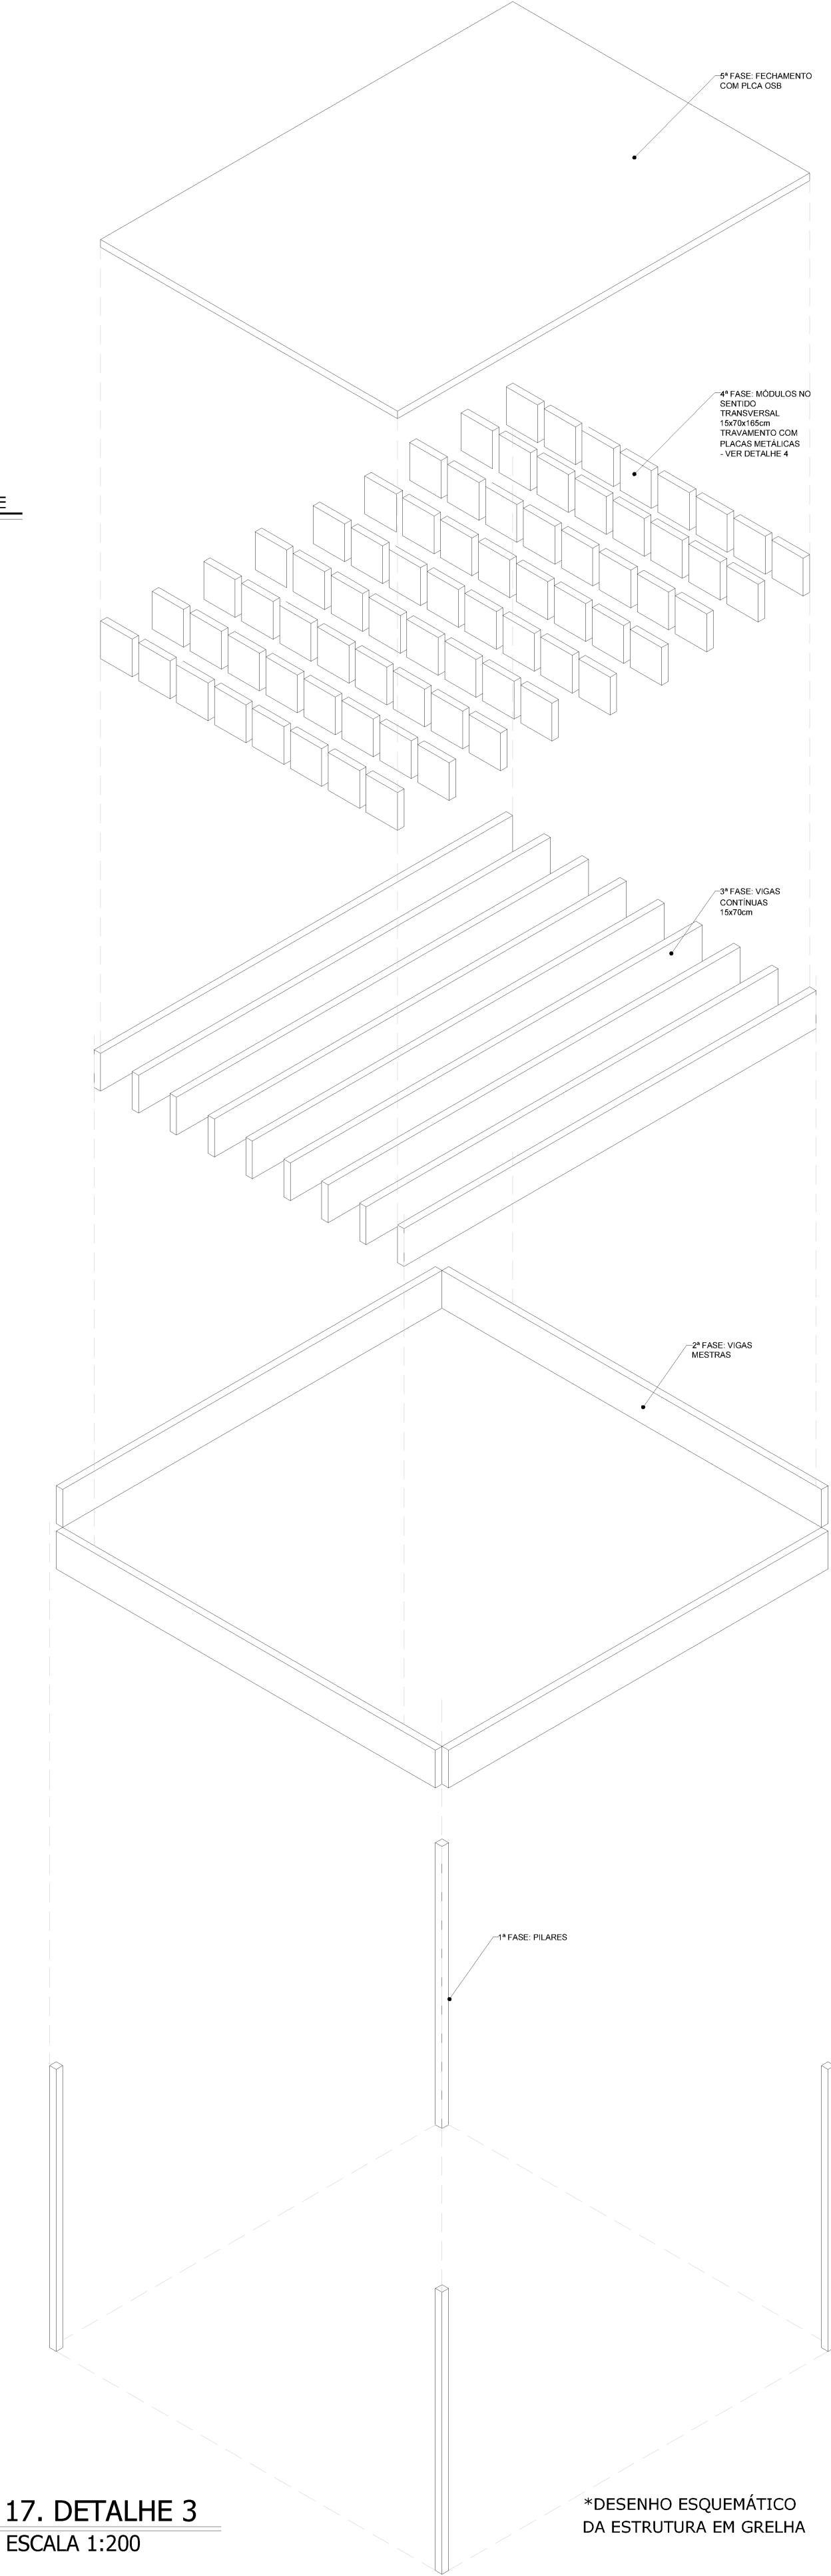

17. DETALHE 3
ESCALA 1:200