




Corte A
ESC 1:125

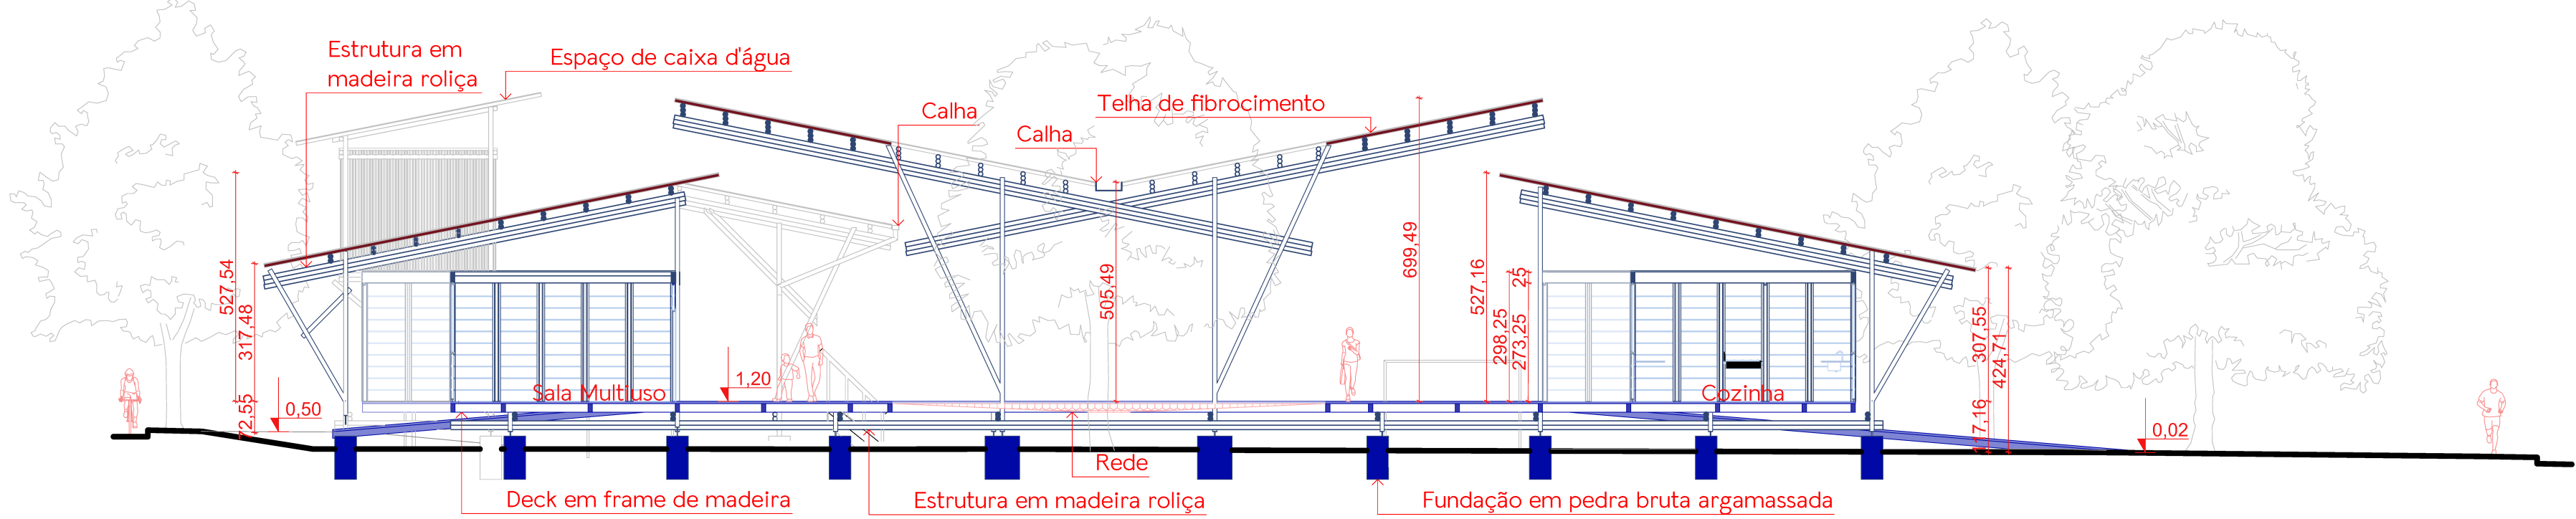


Corte B
ESC 1:125

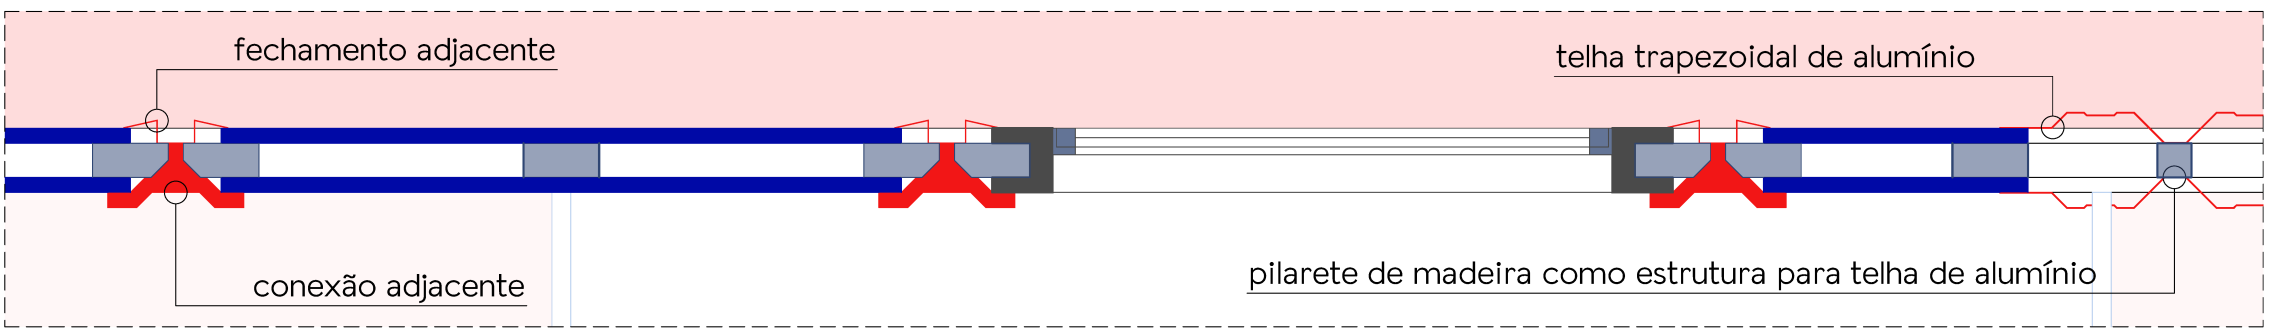

A Det.
ESC 1:10

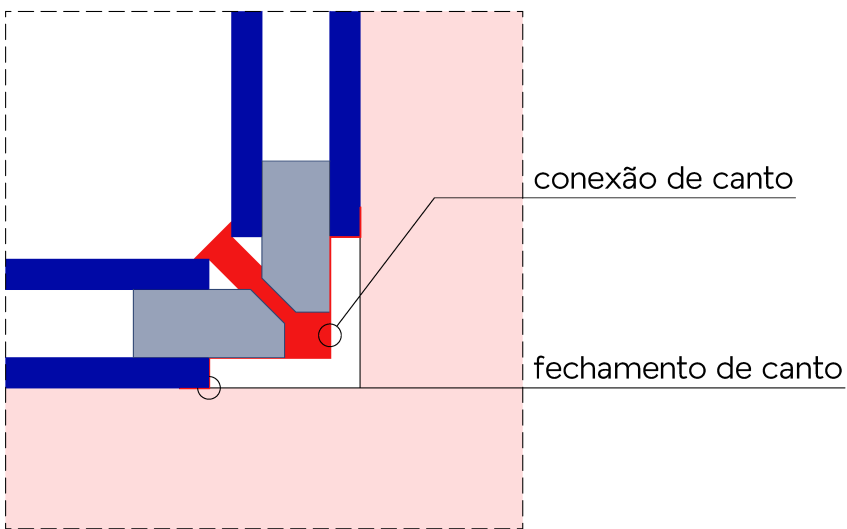

B Det.
ESC 1:5

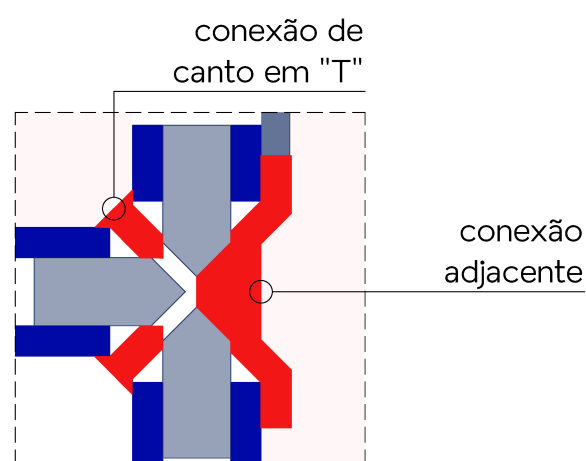

C Det.
ESC 1:5

