




esc 1:20

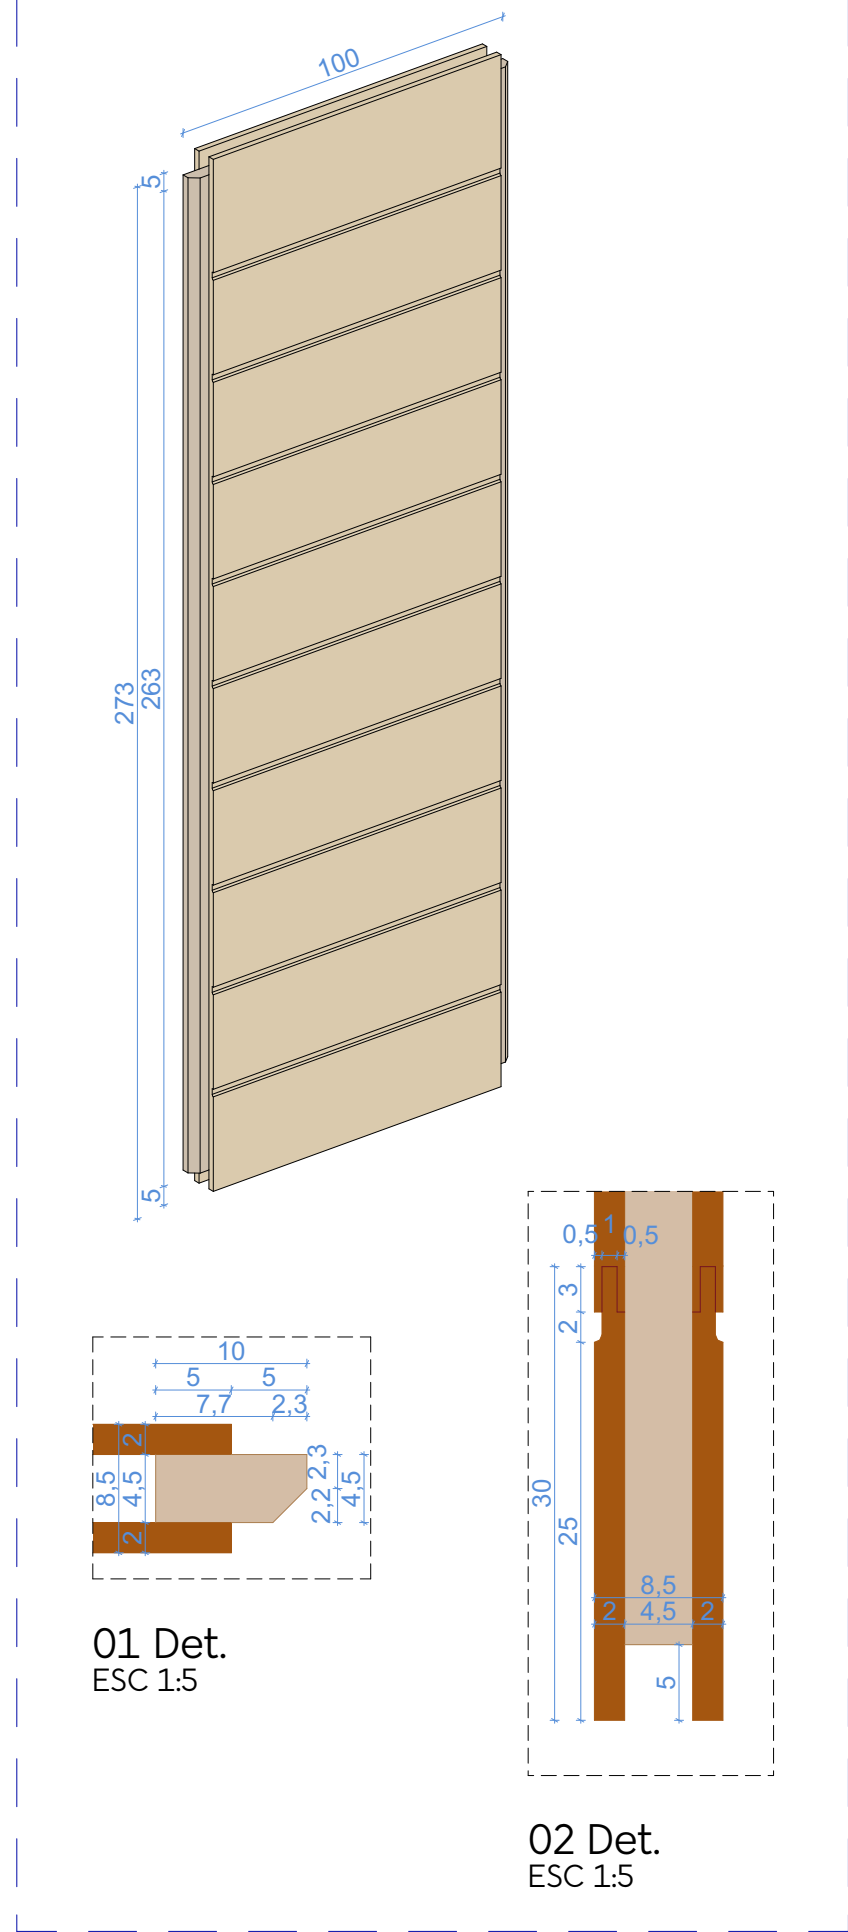


esc 1:20

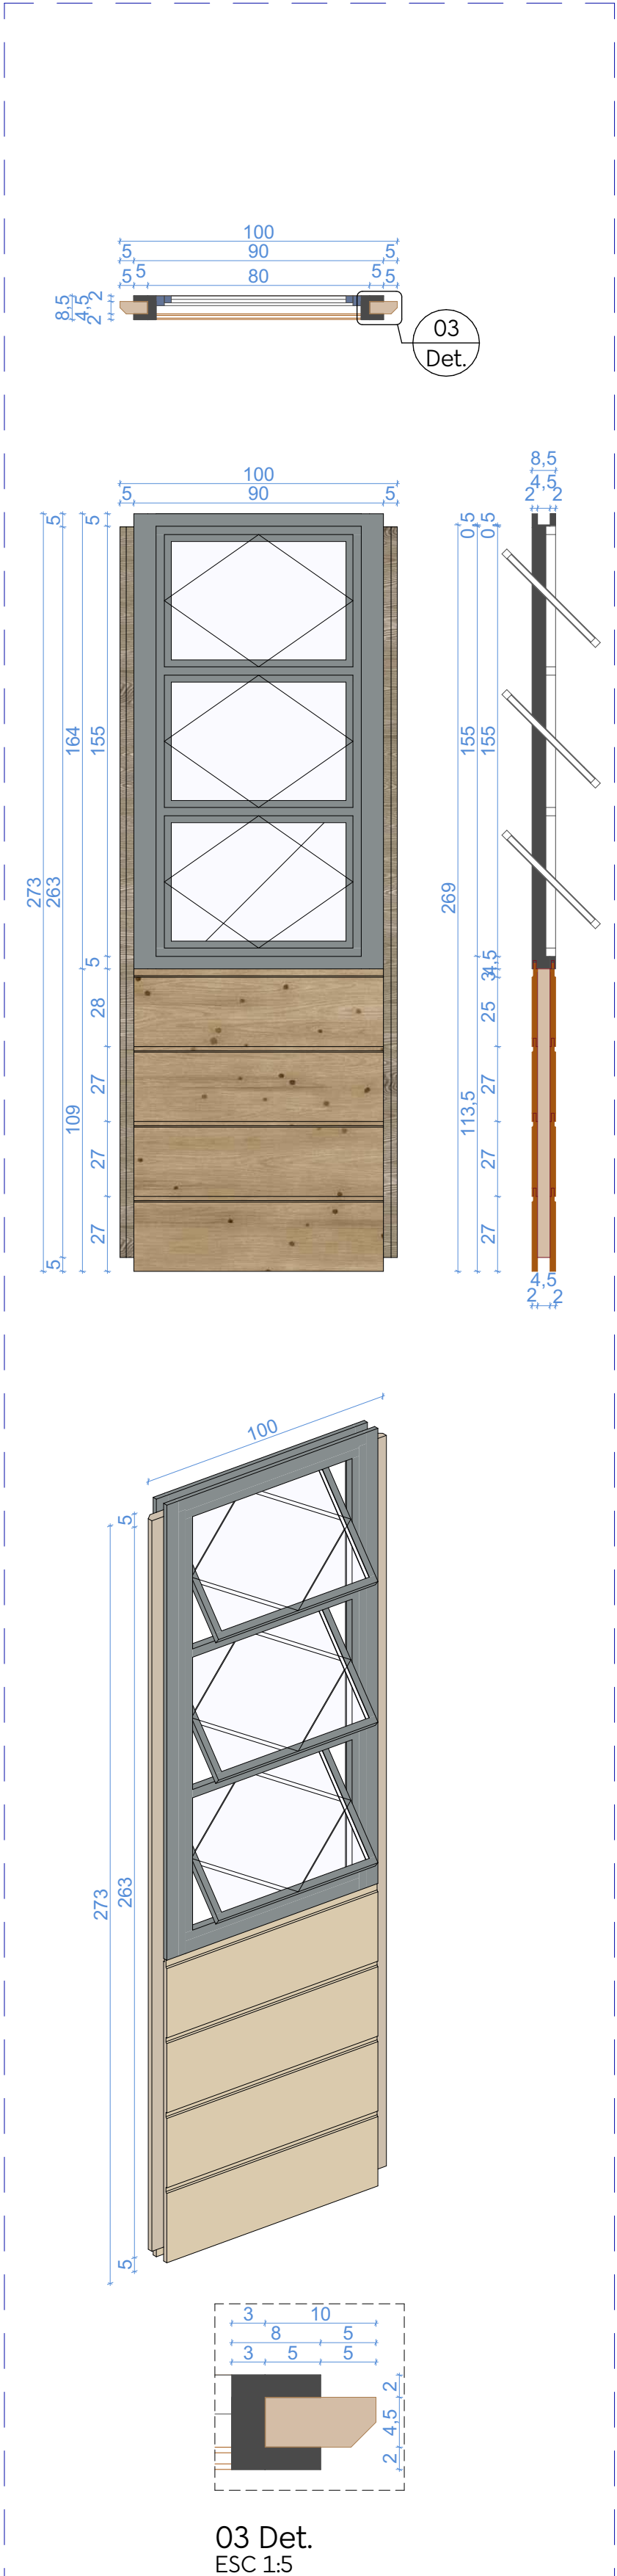


esc 1:20

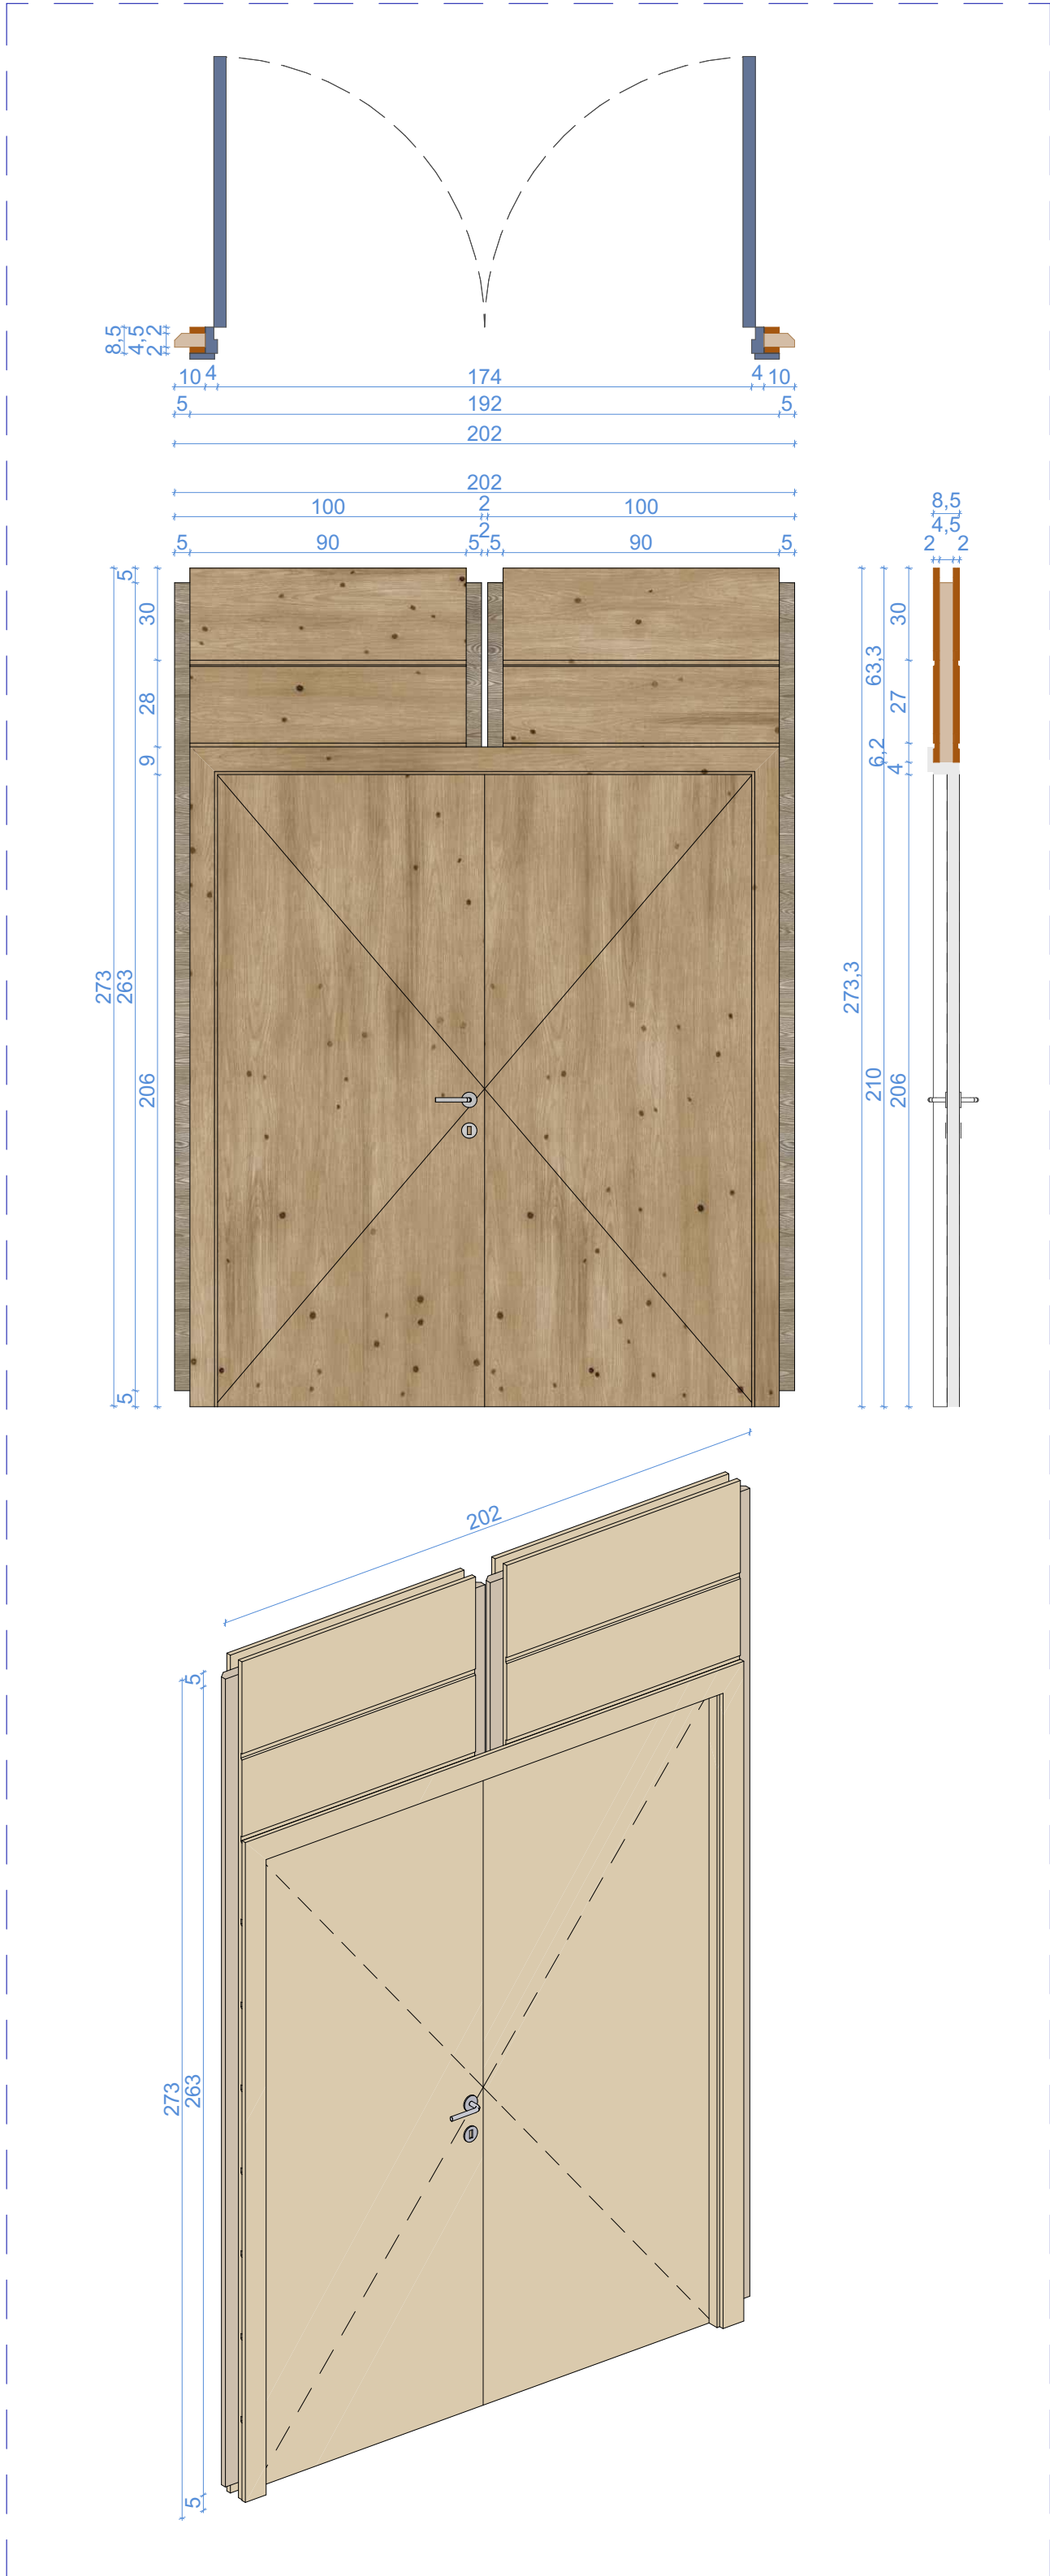


esc 1:5

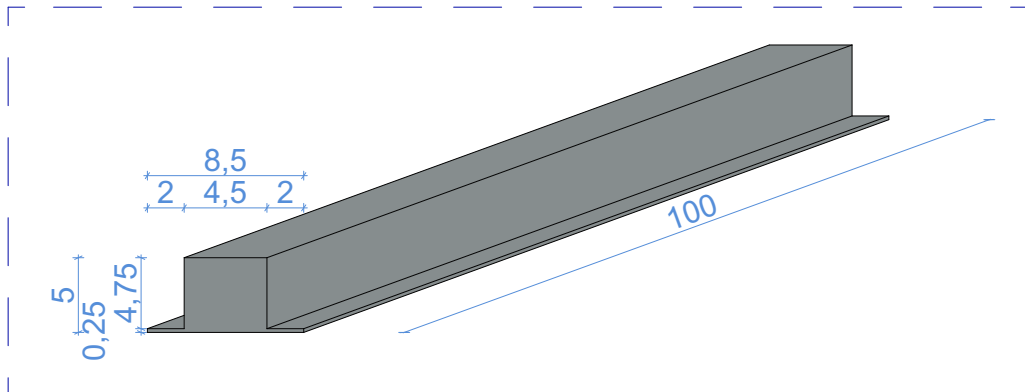


esc 1:20

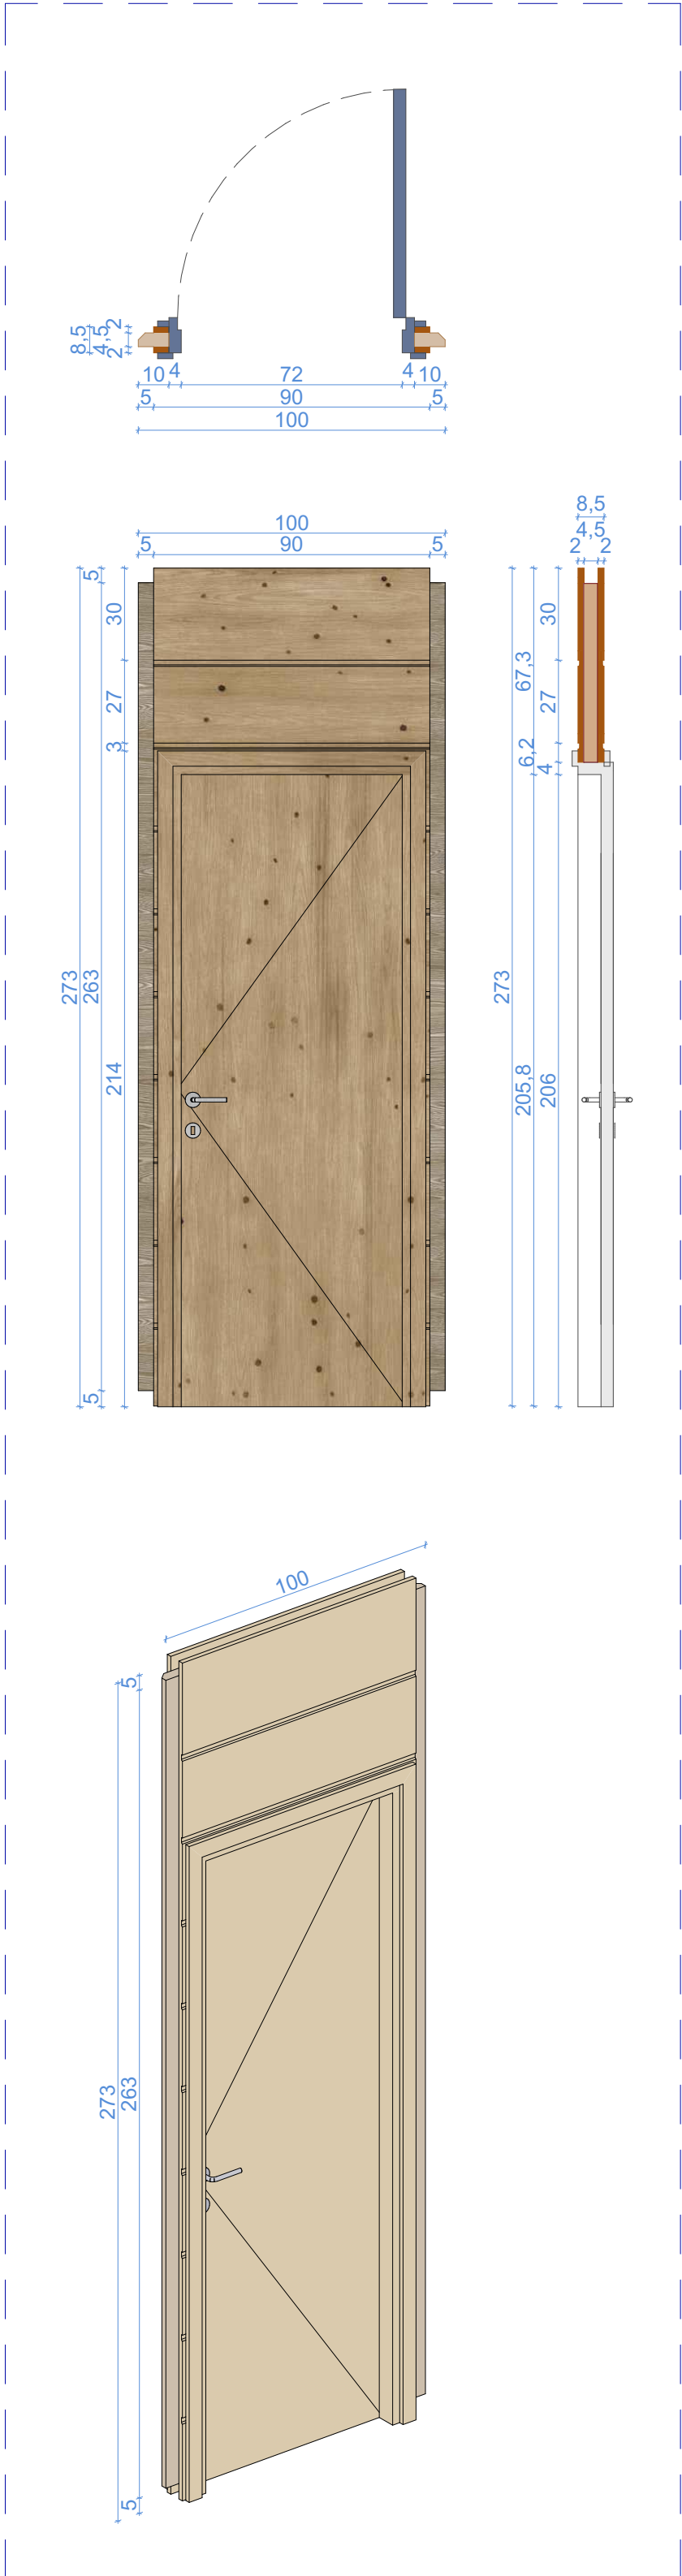


esc 1:5

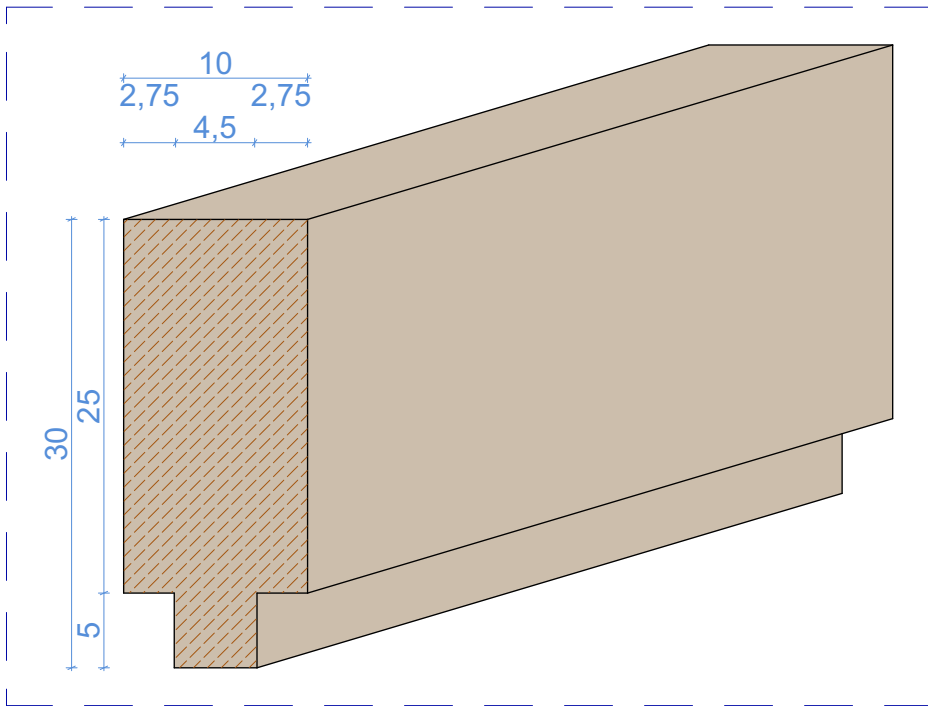

esc 1:5

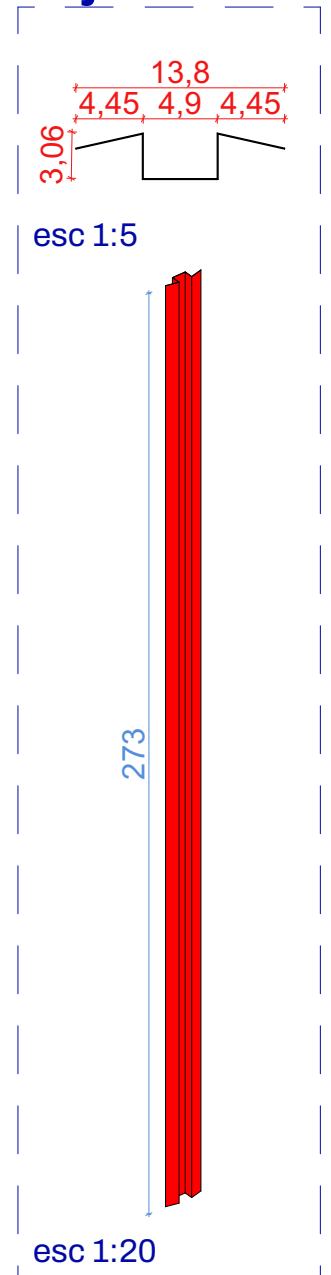

esc 1:5

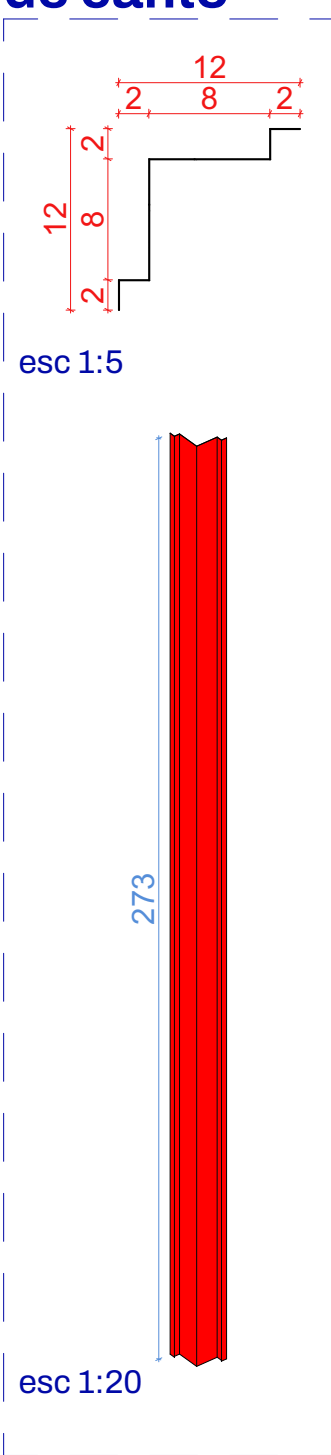

esc 1:5⁺

